OKLAHOMA DEPARTMENT OF TRANSPORTATION					
FED. ROAD DIST. NO.	STATE	PROJ. NO.	FISCAL YEAR	SHEET NO.	TOTAL SHEETS
	OKLA.				

REVISIONS	
DESCRIPTION	DATE

SCALE - 1"=50'

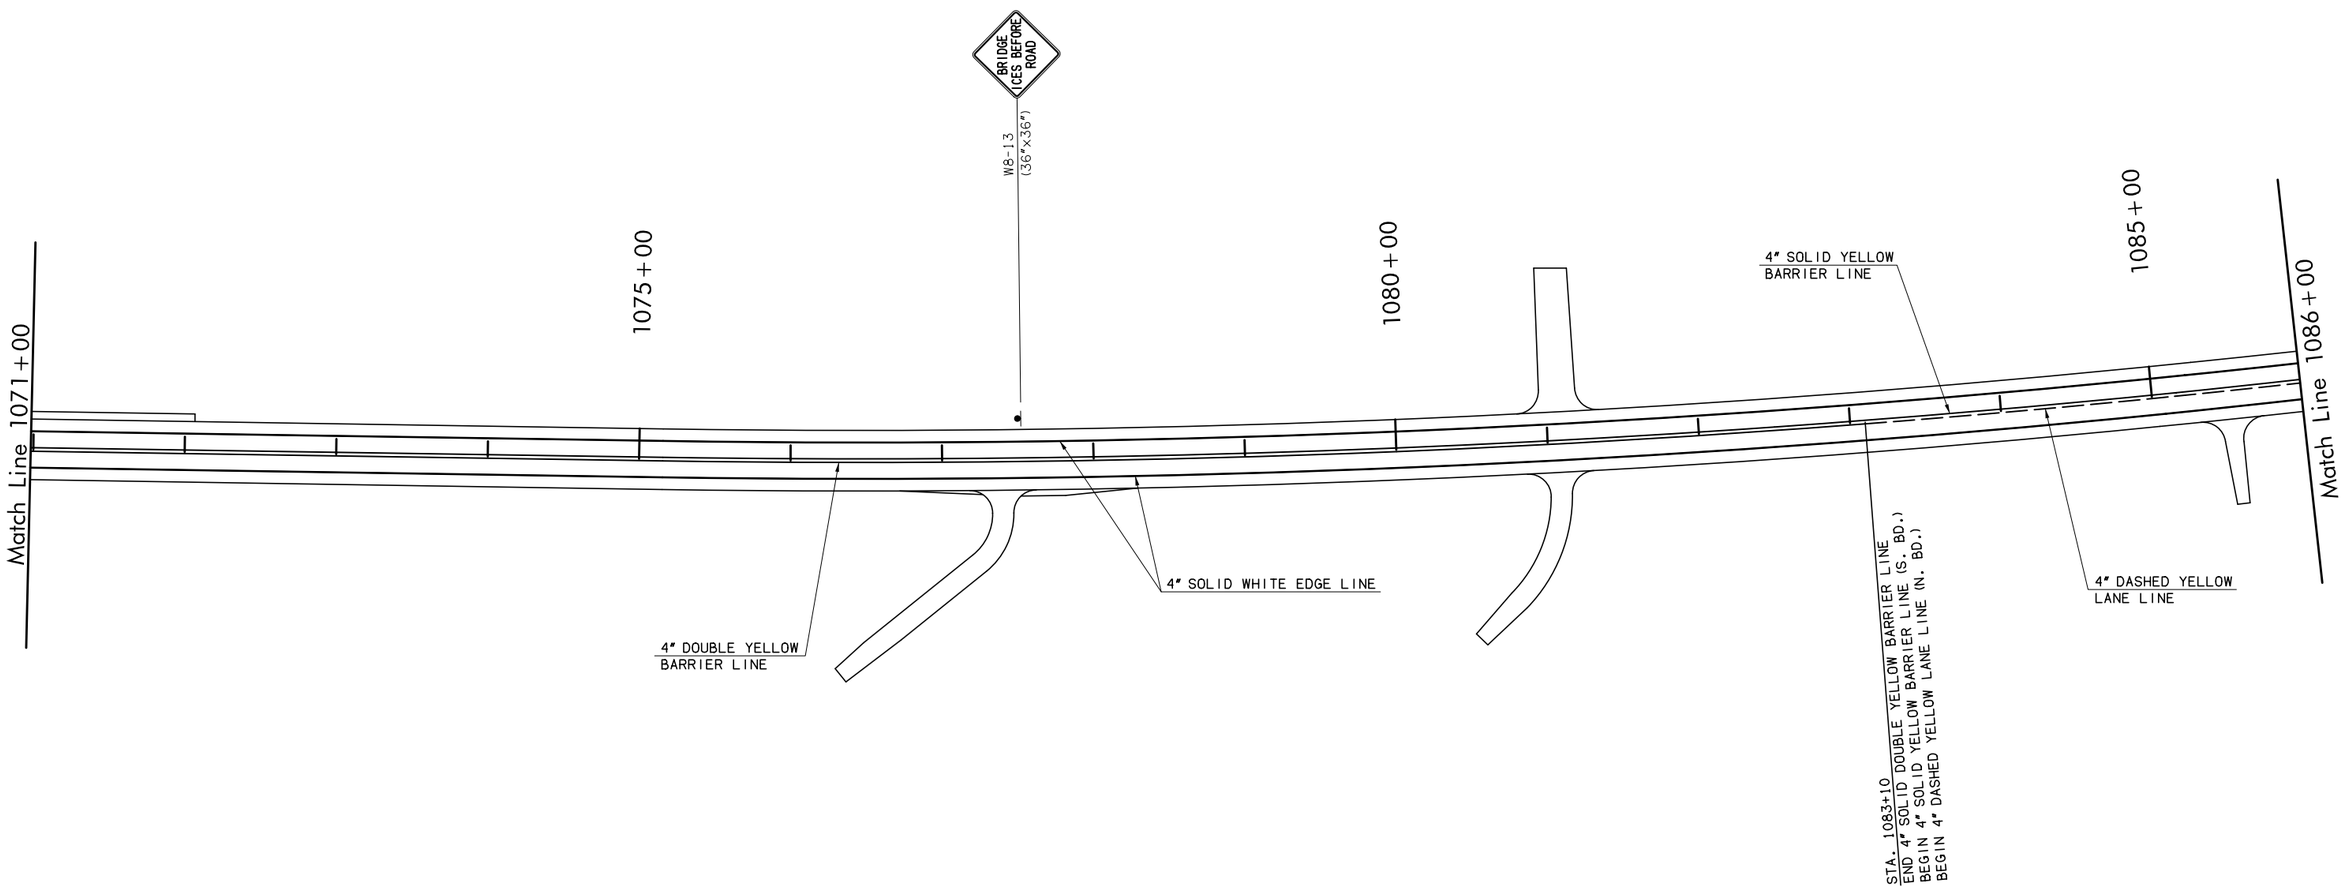

DESIGN		
DRAWN		
CHECKED		
APPROVED		
SQUAD		

OKLAHOMA DEPARTMENT OF TRANSPORTATION
DESIGN DIVISION

SH-99 OVER BIRCH CREEK — OSAGE COUNTY

SIGNING & MARKING

STATE JOB NO. 24261(04) SHEET NO. 102

OSAGE CO. SH-99

DSN8: XXX PLOTTED BY: loyd0c.dSGNtbn 1:100 6/9/2017 11:45:56 AM
&\200\10W\100\10W-00H-C-SignMarkingOk.dgn