PROJECT NO.	YEAR	SHEET NO.	TOTAL SHEETS
10K11-001	2014	X31	

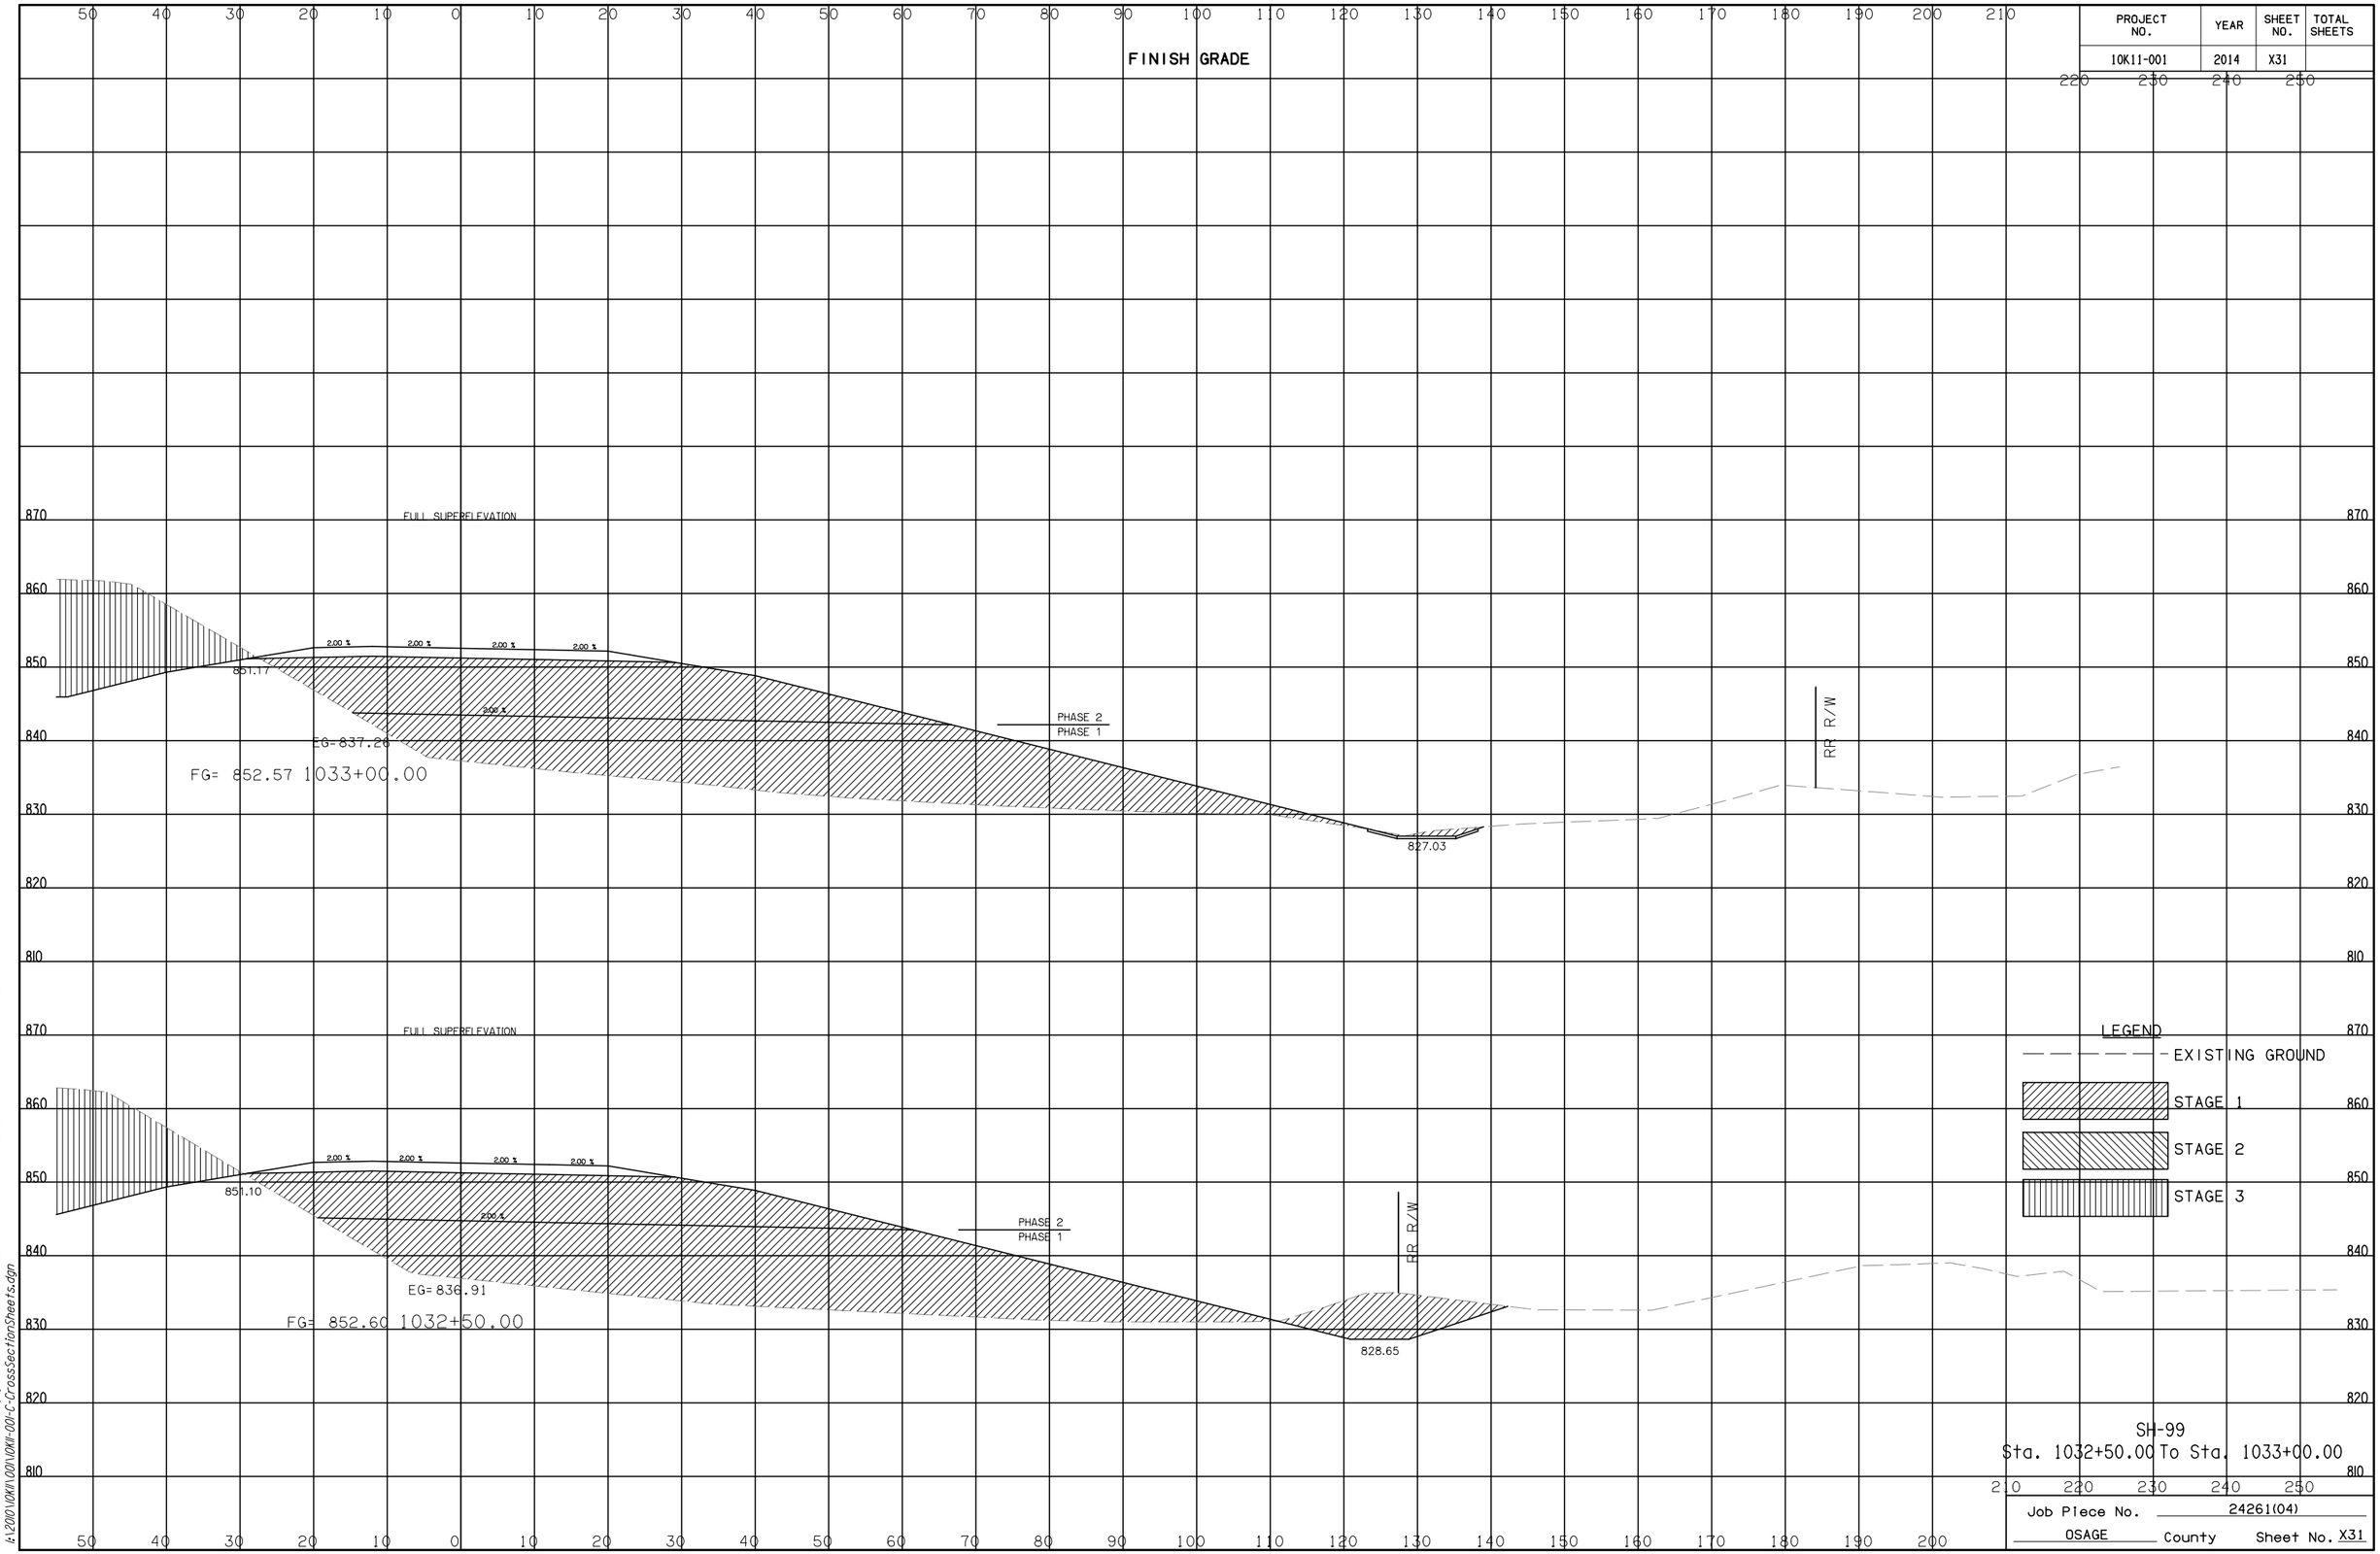

DSWR XXX PLOTTED BY: joyce.dzierb SCALE: 1:20
k:\2010\OKM\001\OKM-001-C-CrossSectionSheets.dgn 6/9/2017 10:47:35 AM