OKLAHOMA DEPARTMENT OF TRANSPORTATION

FED. ROAD DIST. NO.	STATE	JOB PIECE NO.	FISCAL YEAR	SHEET NO.	TOTAL SHEETS
6	OKLA.				

REVISIONS	
DESCRIPTION	DATE

PHASE 1
NORTH BOUND

PHASE 2
SOUTH BOUND

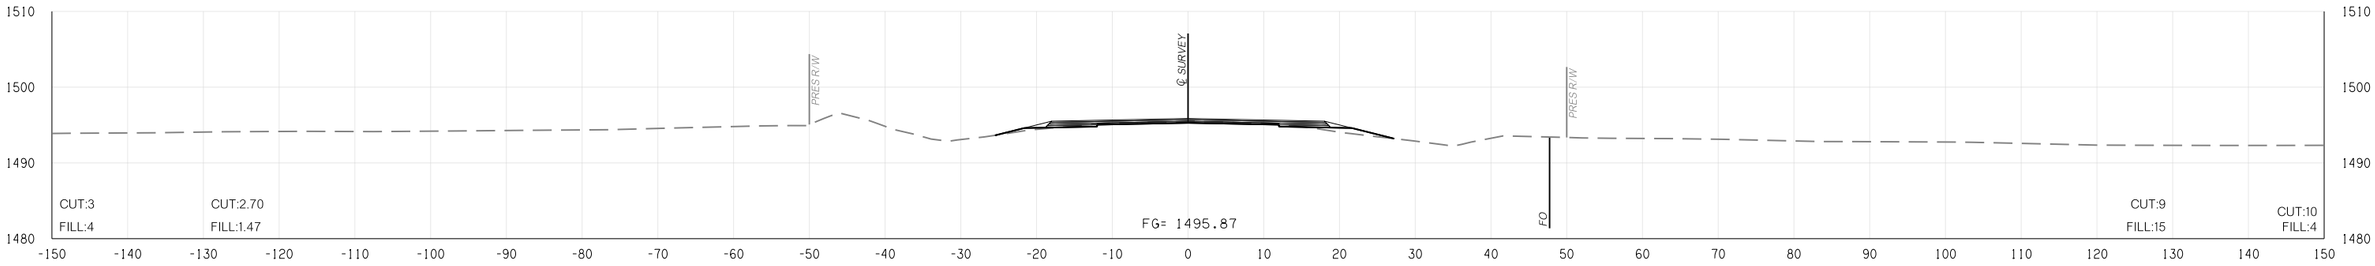

144 + 00.00

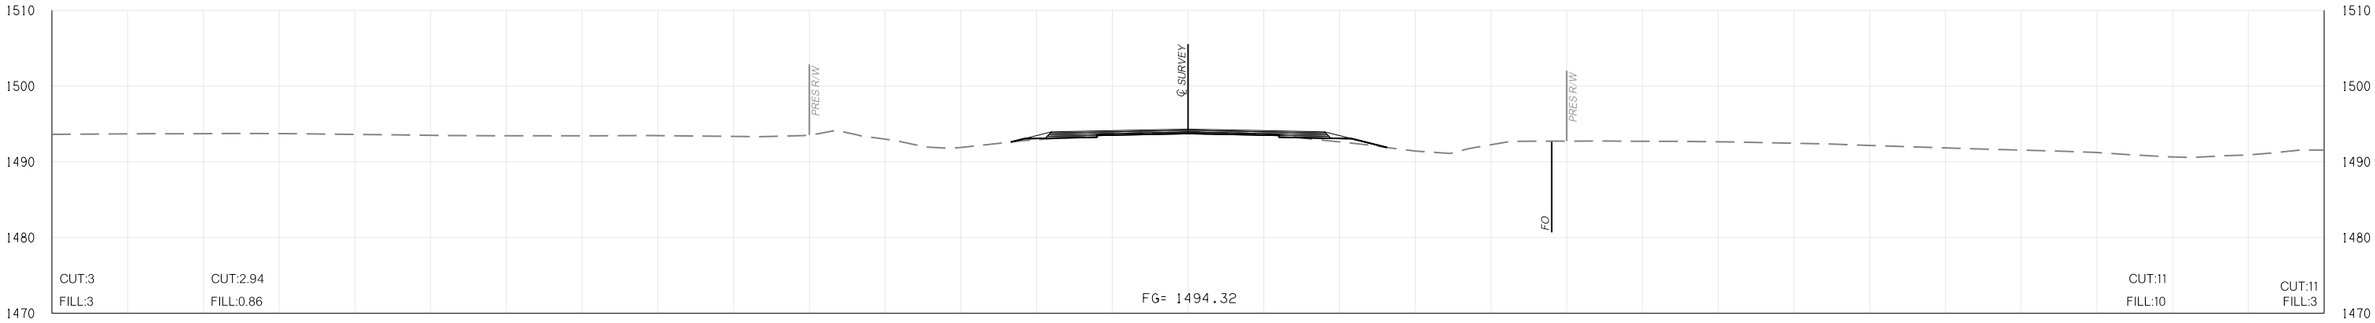

143 + 00.00

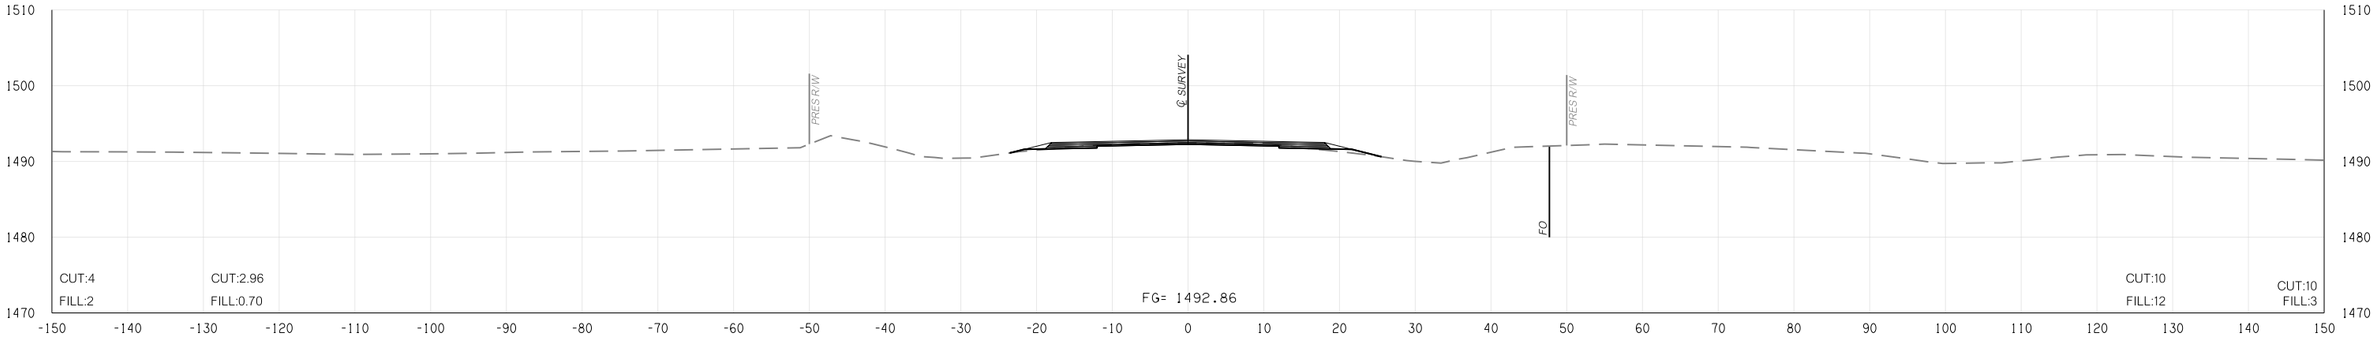

142 + 00.00

\App-mdl01-345ilcs4pdf\9533136597_27\24092 (04) -XSection.dgn

05-11-17

STATE JOB NO. 24092(04)

CADDO COUNTY SHEET NO. X019

S.H. 58