REVISIONS	
DESCRIPTION	DATE

SECTION 6
T-19-N, R-9-E

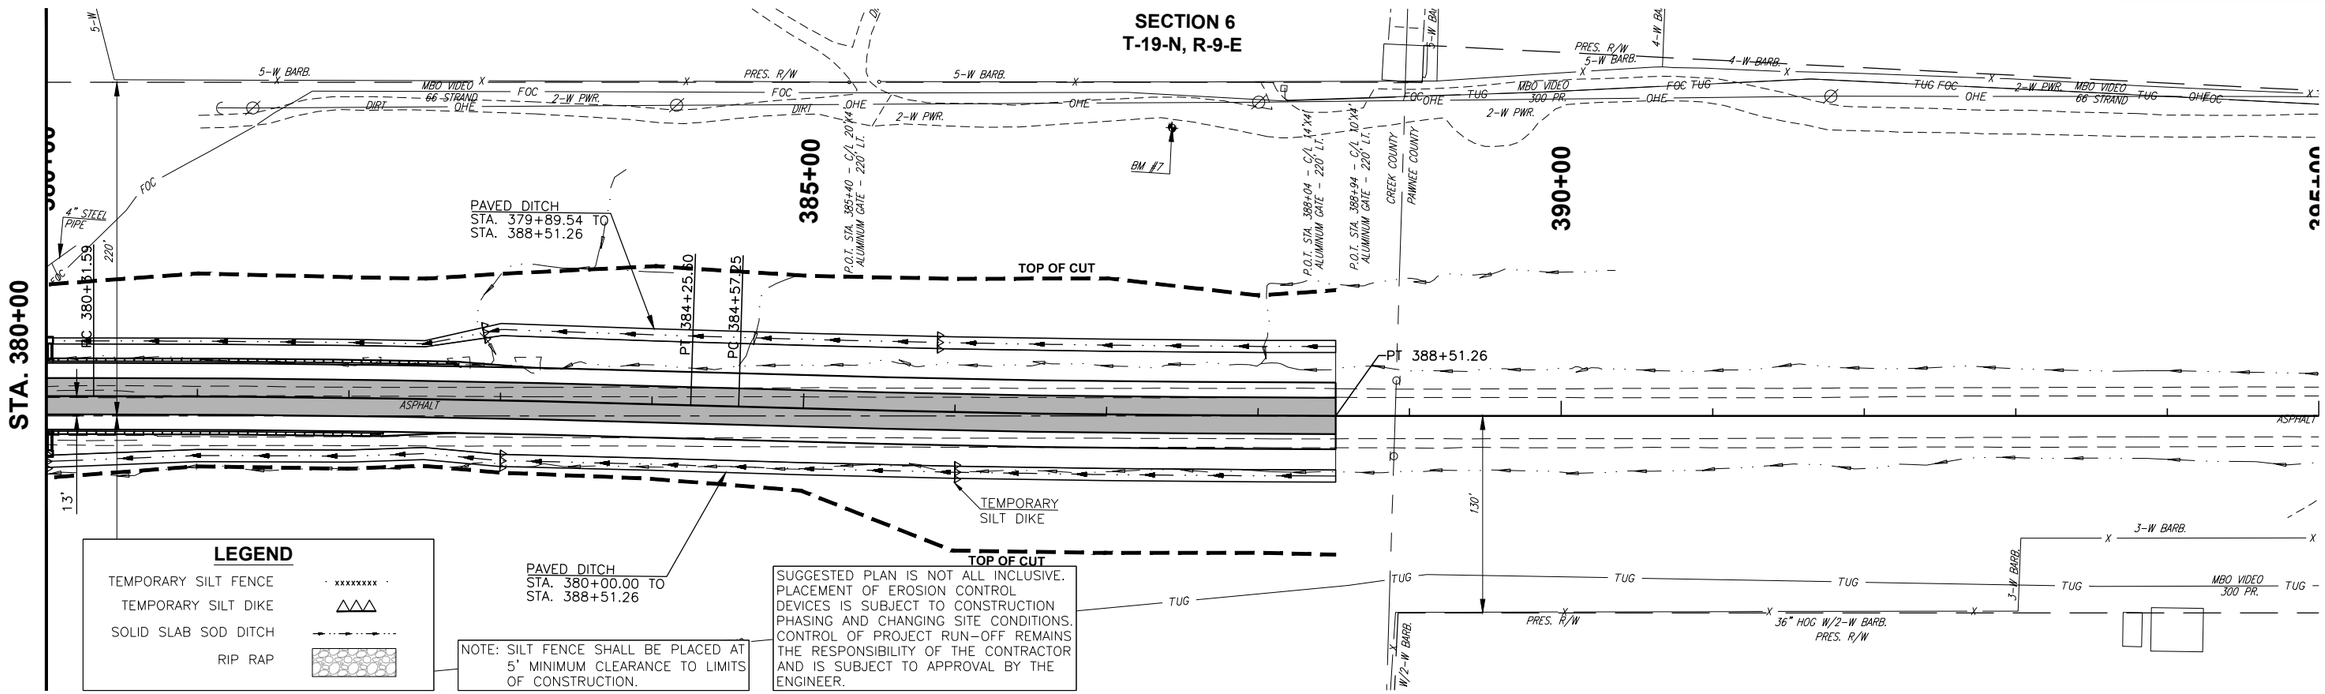

LEGEND

- TEMPORARY SILT FENCE — xxxxxxxx
- TEMPORARY SILT DIKE
- SOLID SLAB SOD DITCH
- RIP RAP

NOTE: SILT FENCE SHALL BE PLACED AT 5' MINIMUM CLEARANCE TO LIMITS OF CONSTRUCTION.

SUGGESTED PLAN IS NOT ALL INCLUSIVE. PLACEMENT OF EROSION CONTROL DEVICES IS SUBJECT TO CONSTRUCTION PHASING AND CHANGING SITE CONDITIONS. CONTROL OF PROJECT RUN-OFF REMAINS THE RESPONSIBILITY OF THE CONTRACTOR AND IS SUBJECT TO APPROVAL BY THE ENGINEER.

EROSION CONTROL QUANTITIES

DESCRIPTION	UNITS	QUANTITY
TEMPORARY SILT FENCE	LF	0
TEMPORARY SILT DIKE	LF	70
SOLID SLAB SODDING	SY	2743

0 25 50 100

FILENAME: 13 EROSION CONTROL (2 OF 2).DWG

DESIGN	C.W.T.	SH-48 OVER CIMARRON RIVER	CREEK COUNTY
DRAWN	C.W.T.	**EROSION CONTROL (2 OF 2)**	
CHECKED	S.N.H.		
CEC		STATE JOB NO. 27925(04)	SHEET NO. 13