OKLAHOMA DEPARTMENT OF TRANSPORTATION					
FED. ROAD DIST. NO.	STATE	STATE JOB NO.	FISCAL YEAR	SHEET NO.	TOTAL SHEETS
4	OKLA	17020(05)		X6	

REVISIONS	
DESCRIPTION	DATE

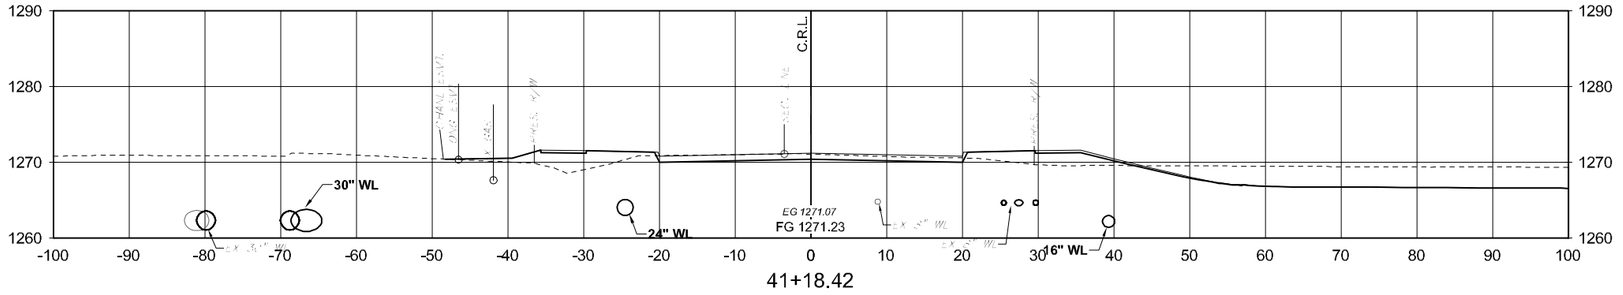

41+18.42

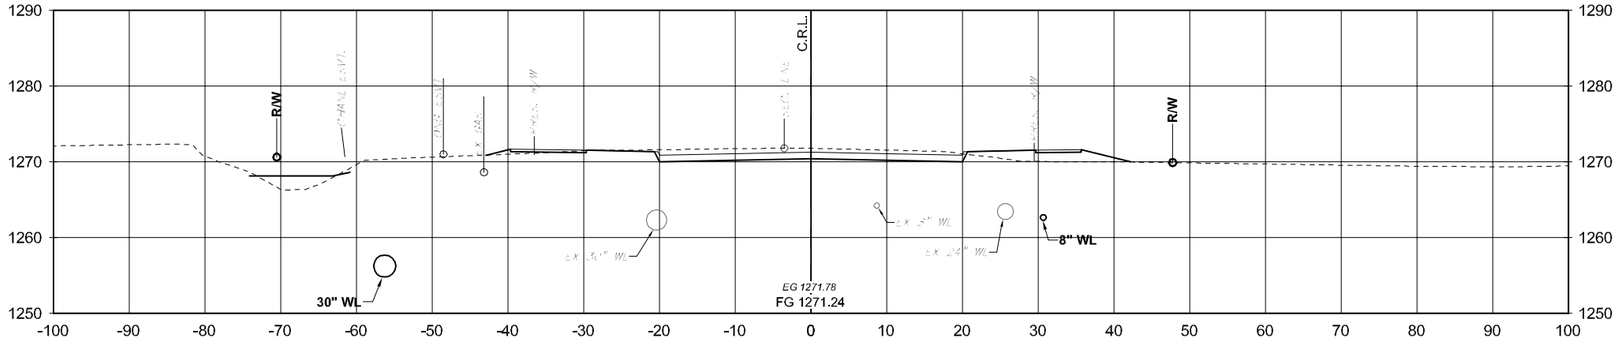

39+94.70

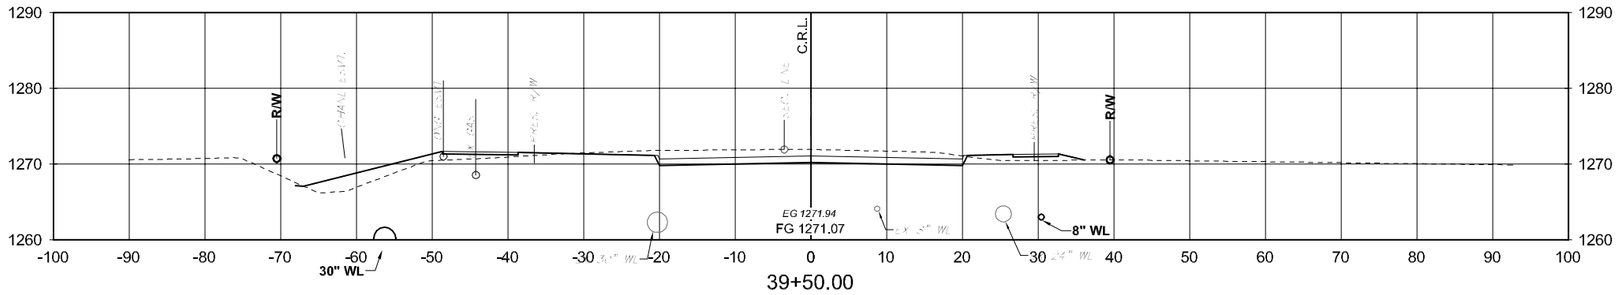

39+50.00

W. CHESTNUT AVENUE

STATE JOB NO. 17020(05) SHEET NO. X6

GARFIELD COUNTY

4/18/2017 1:40:24 PM - P:\2771\2\13\-2771-2-13001\CAD\SHEET FILES\X-SECTIONS-CHESTNUT.DWG - SCHUMACHER, MIKE