OKLAHOMA DEPARTMENT OF TRANSPORTATION

FED. ROAD DIST. NO.	STATE	STATE JOB NO.	FISCAL YEAR	SHEET NO.	TOTAL SHEETS
4	OKLA	17020(05)		X18	

REVISIONS	
DESCRIPTION	DATE

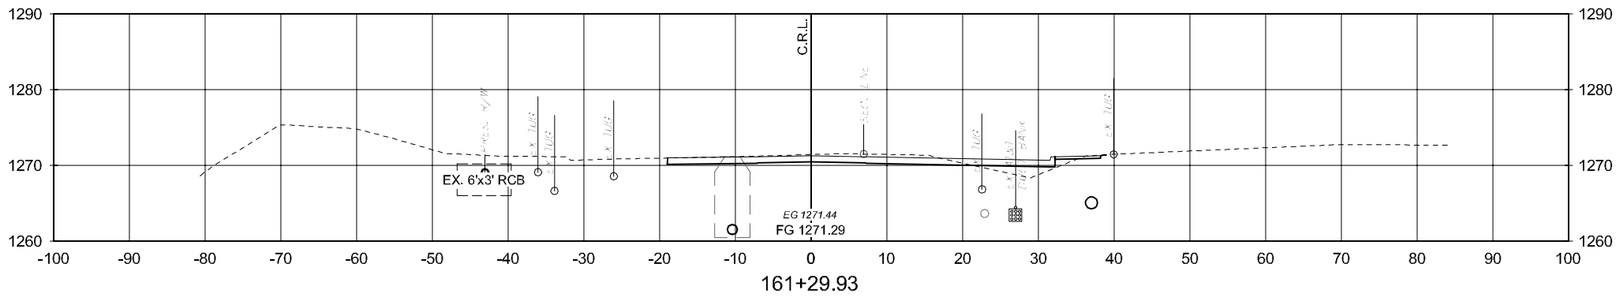

161+29.93

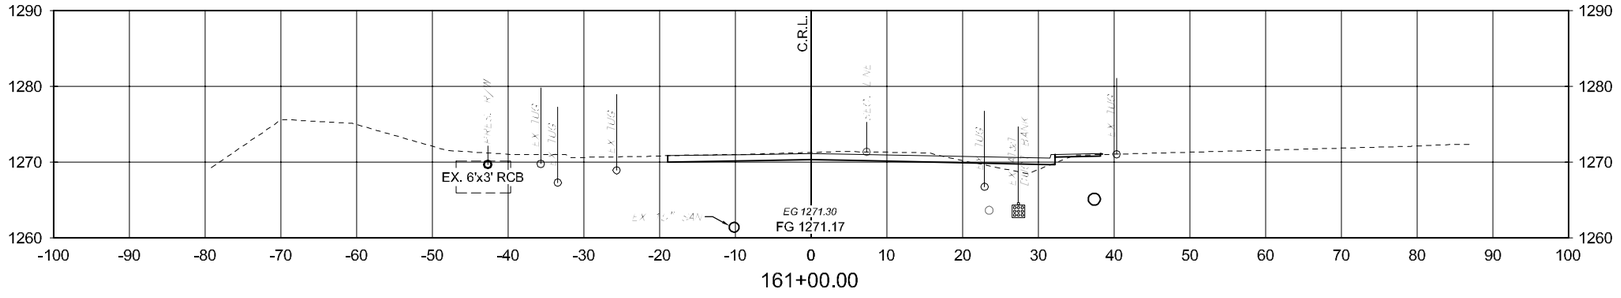

161+00.00

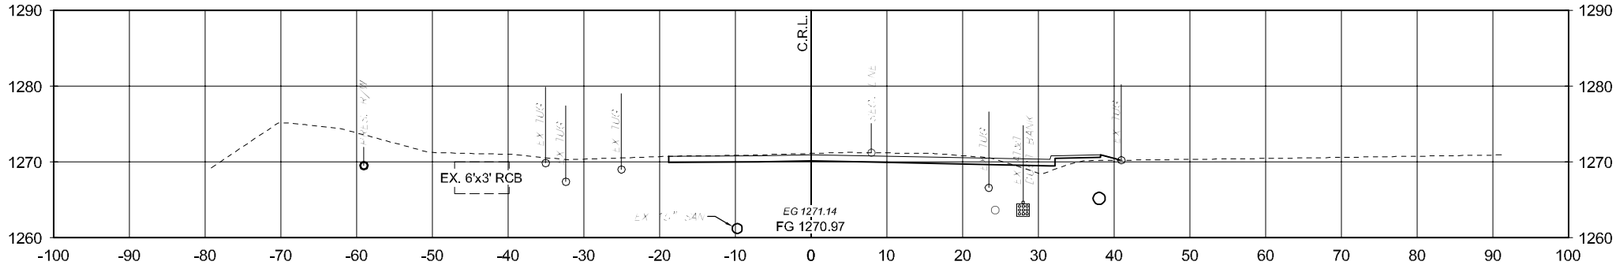

160+50.00

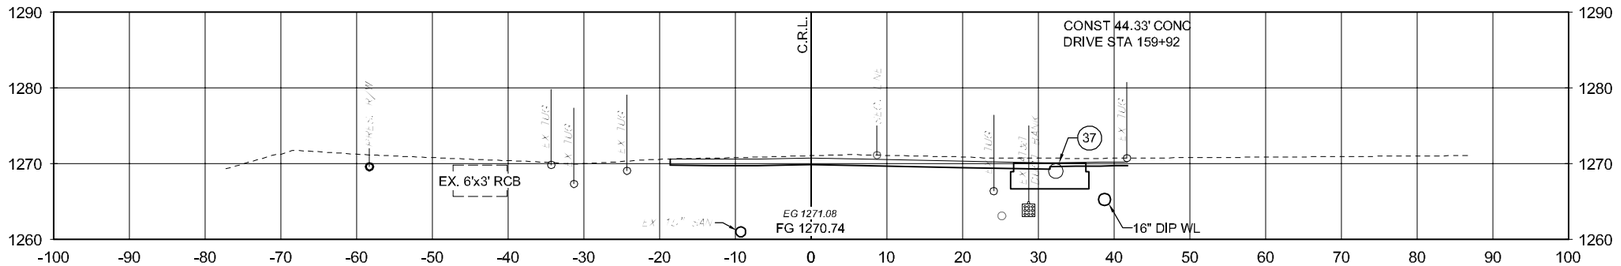

159+92.44

N. CLEVELAND ST.

STATE JOB NO. 17020(05) SHEET NO. X18

GARFIELD COUNTY

4/18/2017 1:45:09 PM - P:\2771\21\31-2771-21-1300\CAD\SHEETFILES\X-SECTIONS-CLEVELAND.DWG - SCHUMACHER, MIKE