OKLAHOMA DEPARTMENT OF TRANSPORTATION					
FED. ROAD DIST. NO.	STATE	STATE JOB NO.	FISCAL YEAR	SHEET NO.	TOTAL SHEETS
4	OKLA	17020(07)		33	

REVISIONS

DESCRIPTION	DATE

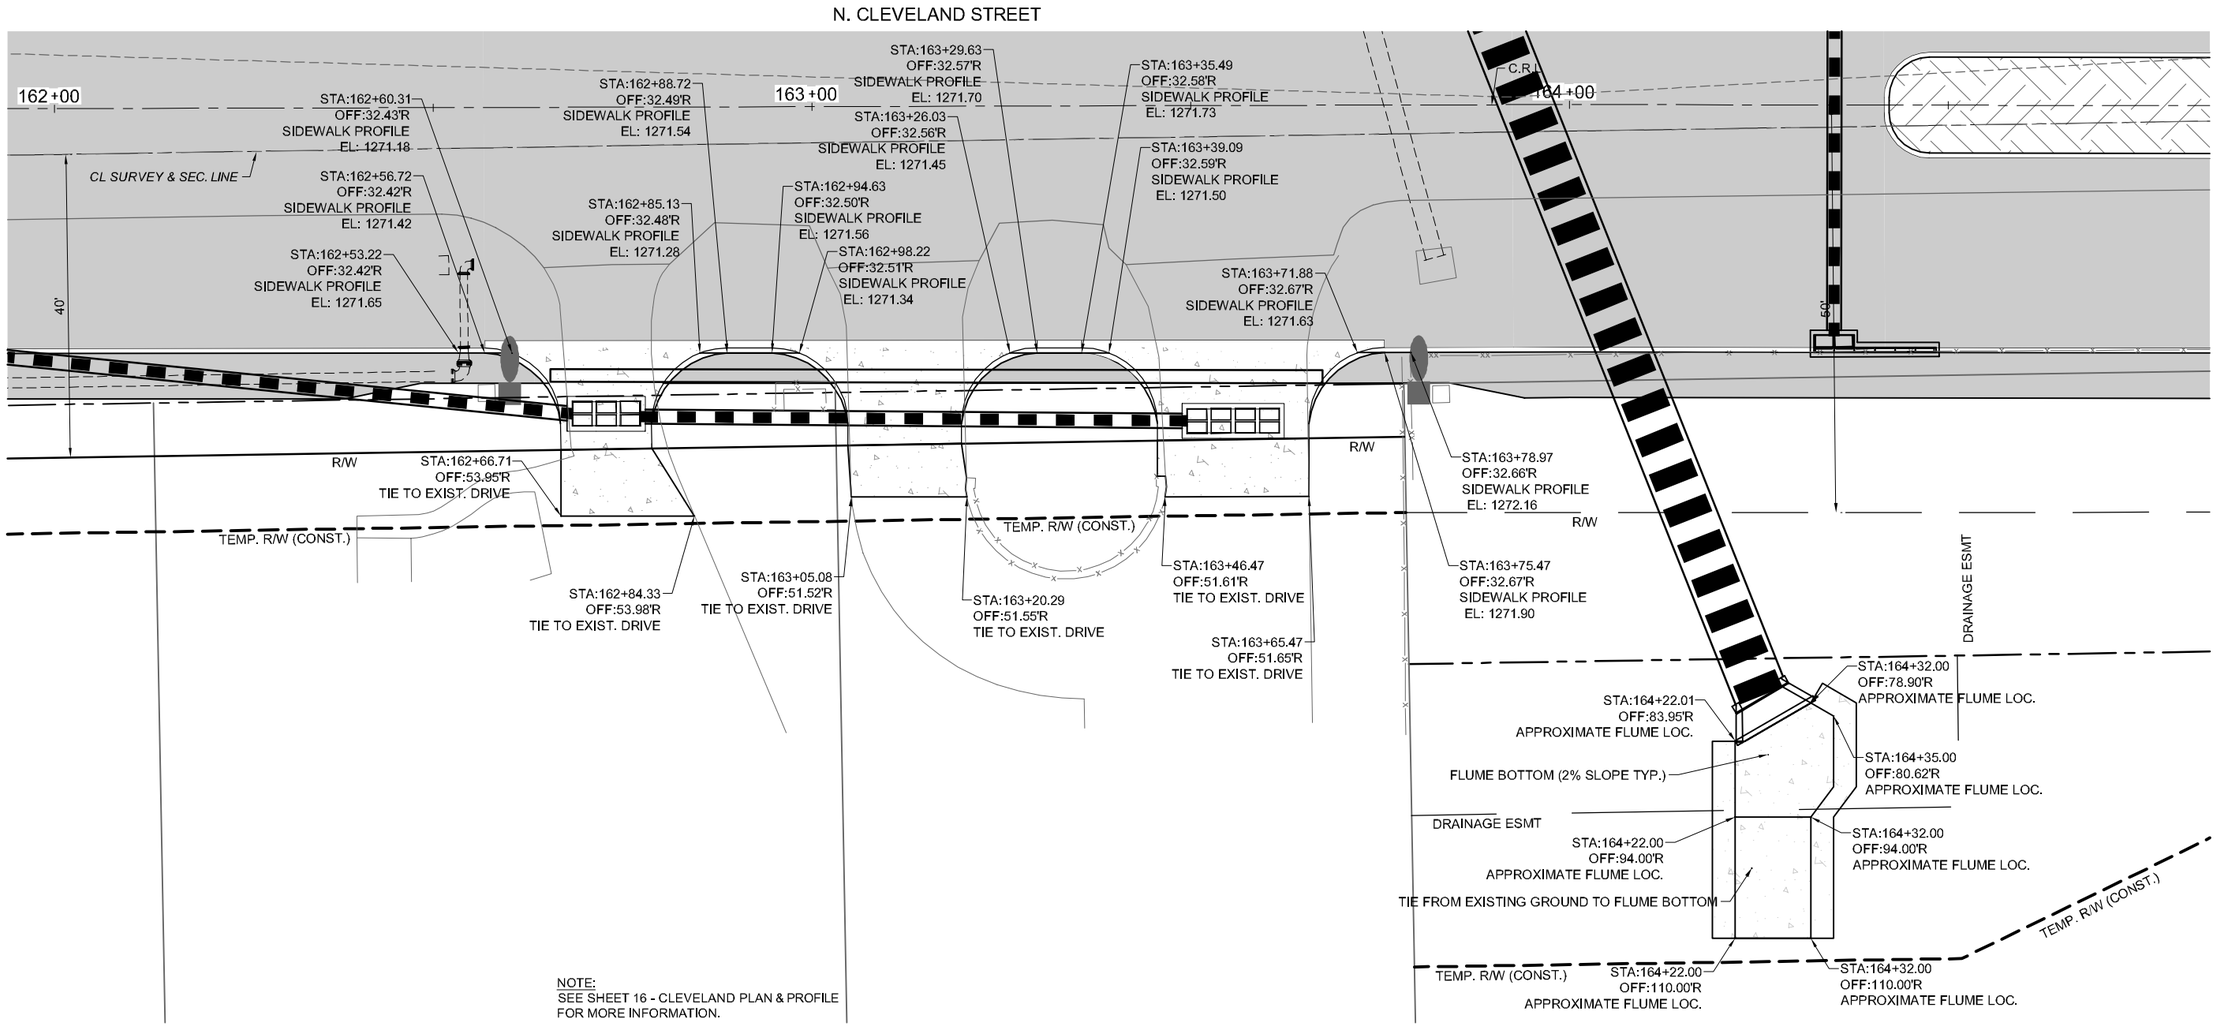

NOTE:
SEE SHEET 16 - CLEVELAND PLAN & PROFILE FOR MORE INFORMATION.

0 5' 10' 20'
SCALE: 1" = 10'

N. CLEVELAND STREET

DESIGN	X	
DRAWN	CWT	
CHECKED	JDH	
APPROVED	JDH	
SQUAD	Tt	

OKLAHOMA DEPARTMENT OF TRANSPORTATION

DRIVEWAY DETAILS

STATE JOB NO. 17020(07)

SHEET NO. 33

CITY PROJECT R-1311B

GARFIELD COUNTY

4/18/2017 2:25:00 PM - P:\277\12\13\-277\12-1300\1\CAD\SHEETFILES\CLEVE BLVD PLANS\DRVE DETAILS.DWG - SCHUMACHER, MIKE