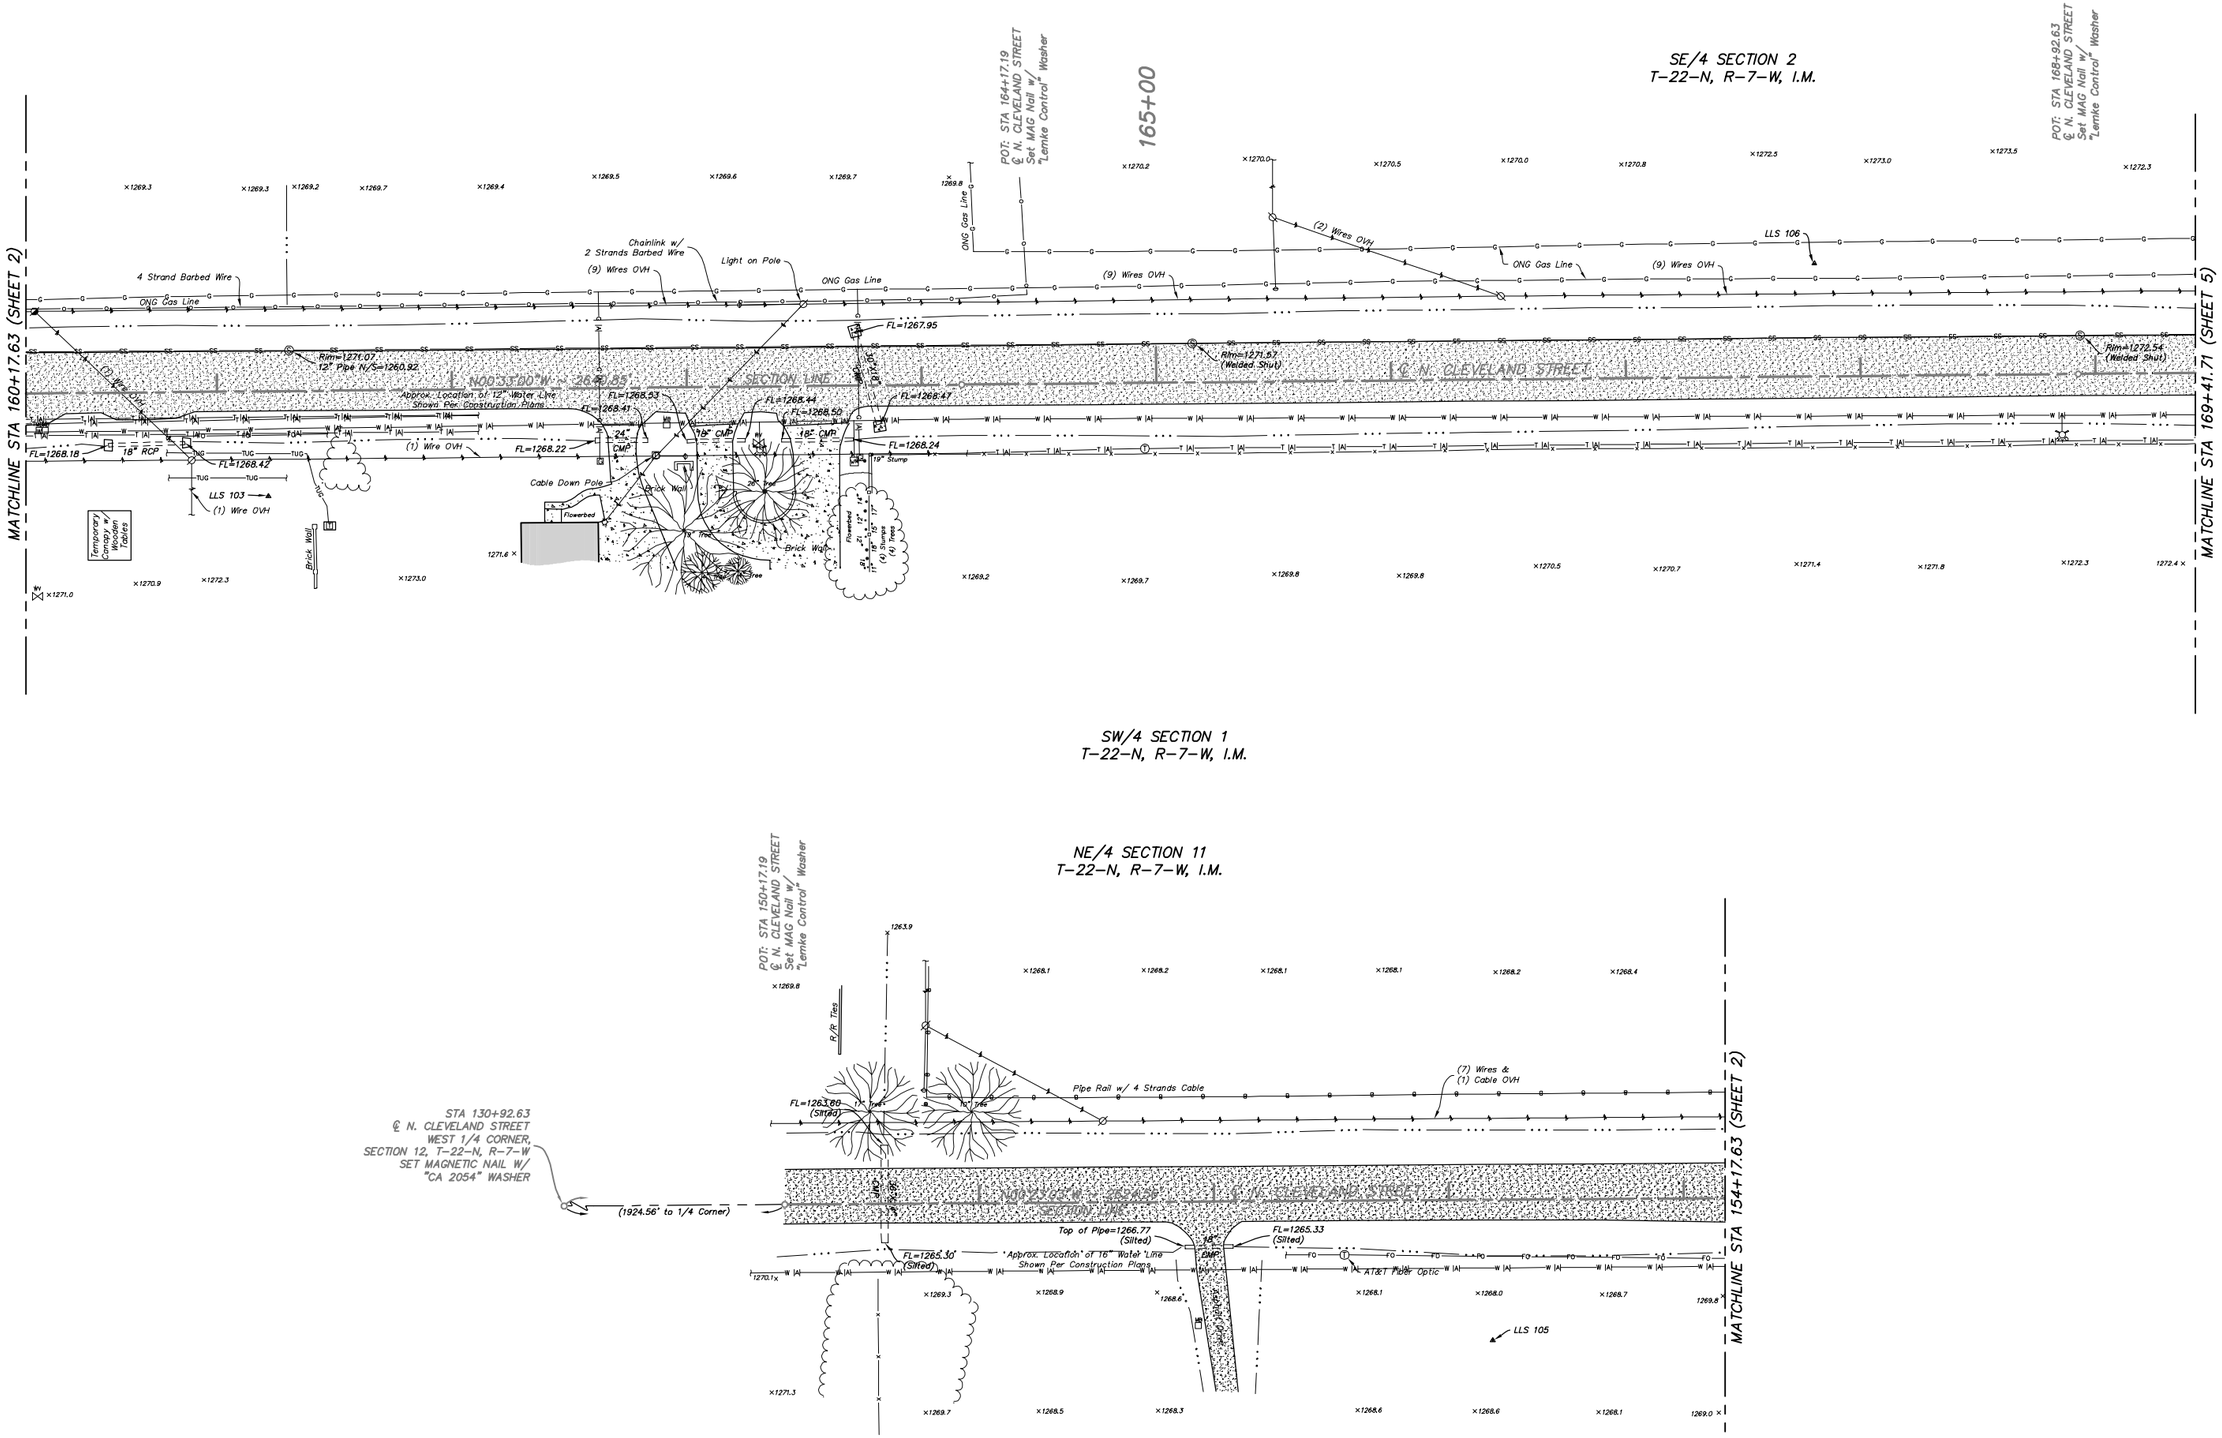

Mark.	Description	Date	Appr.
1.	Additional Topo STA 164+17 to STA 183+58	01/17	MB
2.	℄ CLEVELAND STREET Topo STA 158+49 to STA 159+63	01/17	MB
3.	℄ CLEVELAND STREET (Curb and Sidewalk)	01/20	MB
4.	Added Survey Data Sheets, (Sheets 7 thru 11).	04/16	MB
	Revised Stationing of Centerline Alignments and all labels associated to the centerline stationing		

LEMKE LAND SURVEYING, Inc.
3226 BART CONNER DRIVE, NORMAN, OK 73072
PH.(405)366-8541 FAX(405)366-8540
CA # 2054
http://www.lemke-ls.com

Surveyed By:	DR/CG
Drawn By:	TG
Approved By:	MB
Date:	04/02/2013
Scale:	1" = 30'
Project No:	13025

Project:
TOPOGRAPHIC SURVEY
PROPOSED ROAD IMPROVEMENTS

Project Location:
INTERSECTION OF N. CLEVELAND STREET & W. CHESTNUT AVENUE
ENID, OKLAHOMA

Client:
TETRA TECH, INC.
119 N. ROBINSON AVENUE, SUITE 700, NORMAN, OK 73102

Sheet Number
4