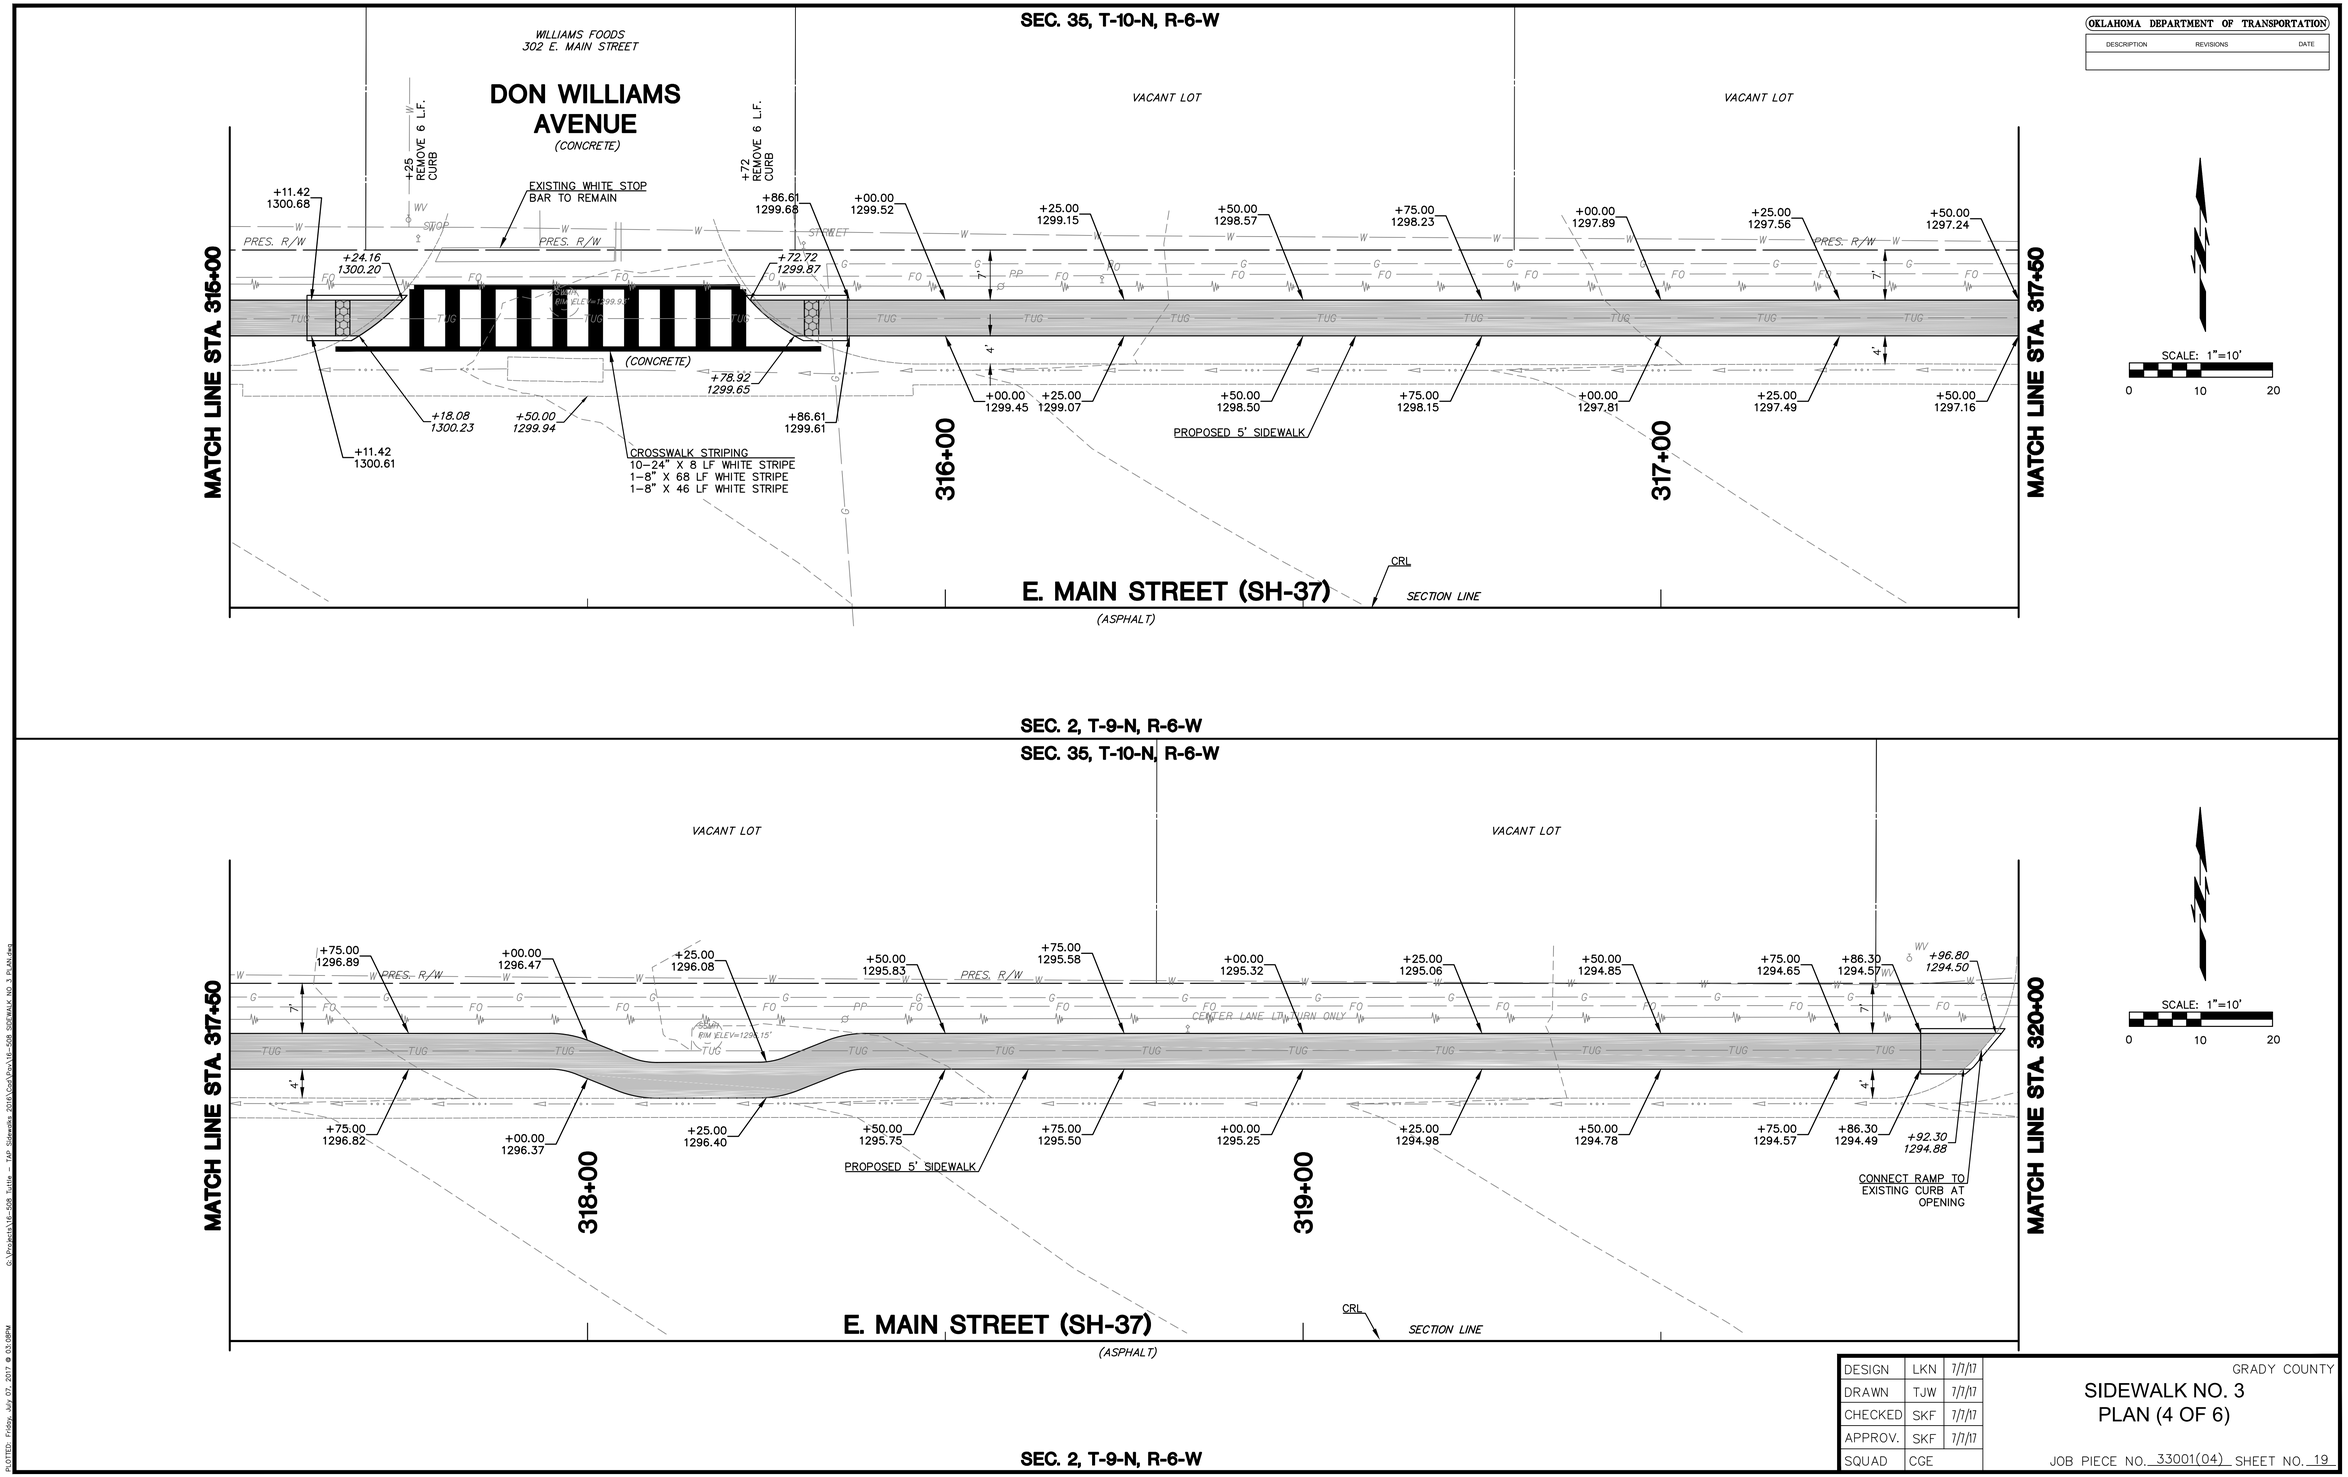

OKLAHOMA DEPARTMENT OF TRANSPORTATION

DESCRIPTION	REVISIONS	DATE

DESIGN	LKN	7/7/17
DRAWN	TJW	7/7/17
CHECKED	SKF	7/7/17
APPROV.	SKF	7/7/17
SQUAD	CGE	

GRADY COUNTY

SIDEWALK NO. 3
PLAN (4 OF 6)

JOB PIECE NO. 33001(04) SHEET NO. 19