OKLAHOMA DEPARTMENT OF TRANSPORTATION

DESCRIPTION	REVISIONS	DATE

SE/4 SECTION 21
T–21–N, R–5–E

CAUTION
UNDERGROUND
TELEPHONE AT&T
(405)–348–1844

N

0 15 30 60
SCALE IN FEET

PHILIP L. GRIESEL AND KERRY NANCY GRIESEL AS CO–TRUSTEES OF THE PHILIP L. GRIESEL AND KERRY NANCY GRIESEL RECOVERABLE LIVING TRUST DATED THE 19TH DAY OF MARCH 2013 BOOK 727 PAGE 28

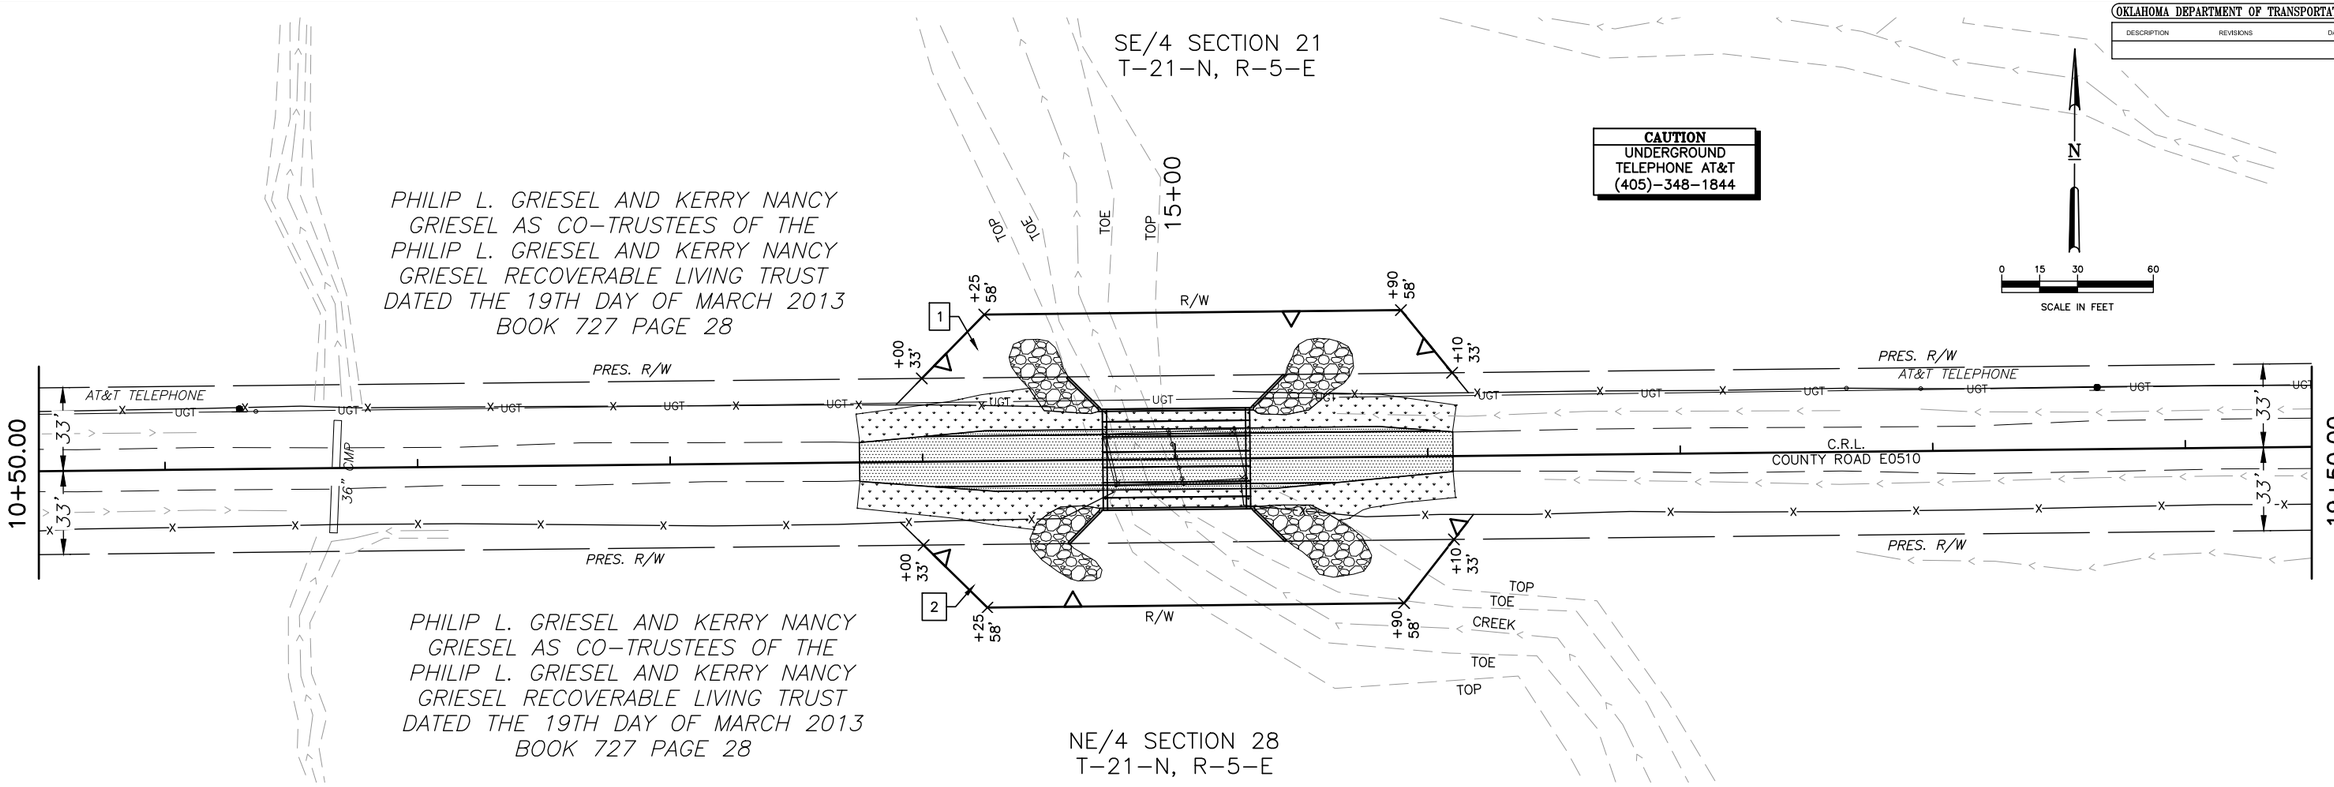

PHILIP L. GRIESEL AND KERRY NANCY GRIESEL AS CO–TRUSTEES OF THE PHILIP L. GRIESEL AND KERRY NANCY GRIESEL RECOVERABLE LIVING TRUST DATED THE 19TH DAY OF MARCH 2013 BOOK 727 PAGE 28

NE/4 SECTION 28
T–21–N, R–5–E

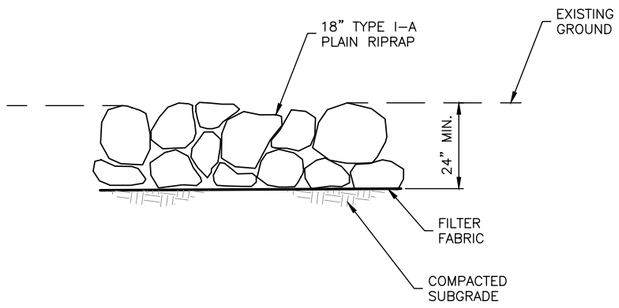

1 RIPRAP INSTALLATION
SCALE: NONE

KEY

- TEMPORARY SILT FENCE
- SOLID SLAB SODDING
- RIPRAP

DESIGN	RJP	6/17
DRAWN	ATD	6/17
CHECKED	BWF	6/17
APPROVED	WTM	6/17
SQUAD	MESHEK	

OKLAHOMA DEPARTMENT OF TRANSPORTATION

EROSION CONTROL DETAIL

COUNTY PAWNEE COUNTY RD. E0510 STATE JOB NO. JP29930(04) SHEET NO. R02

M:\COUNTY_PAWNEE\13PAW03_COUNTY_BRIDGE_089\DESIGN\DRAWINGS\13PAW03_EROSION.DWG