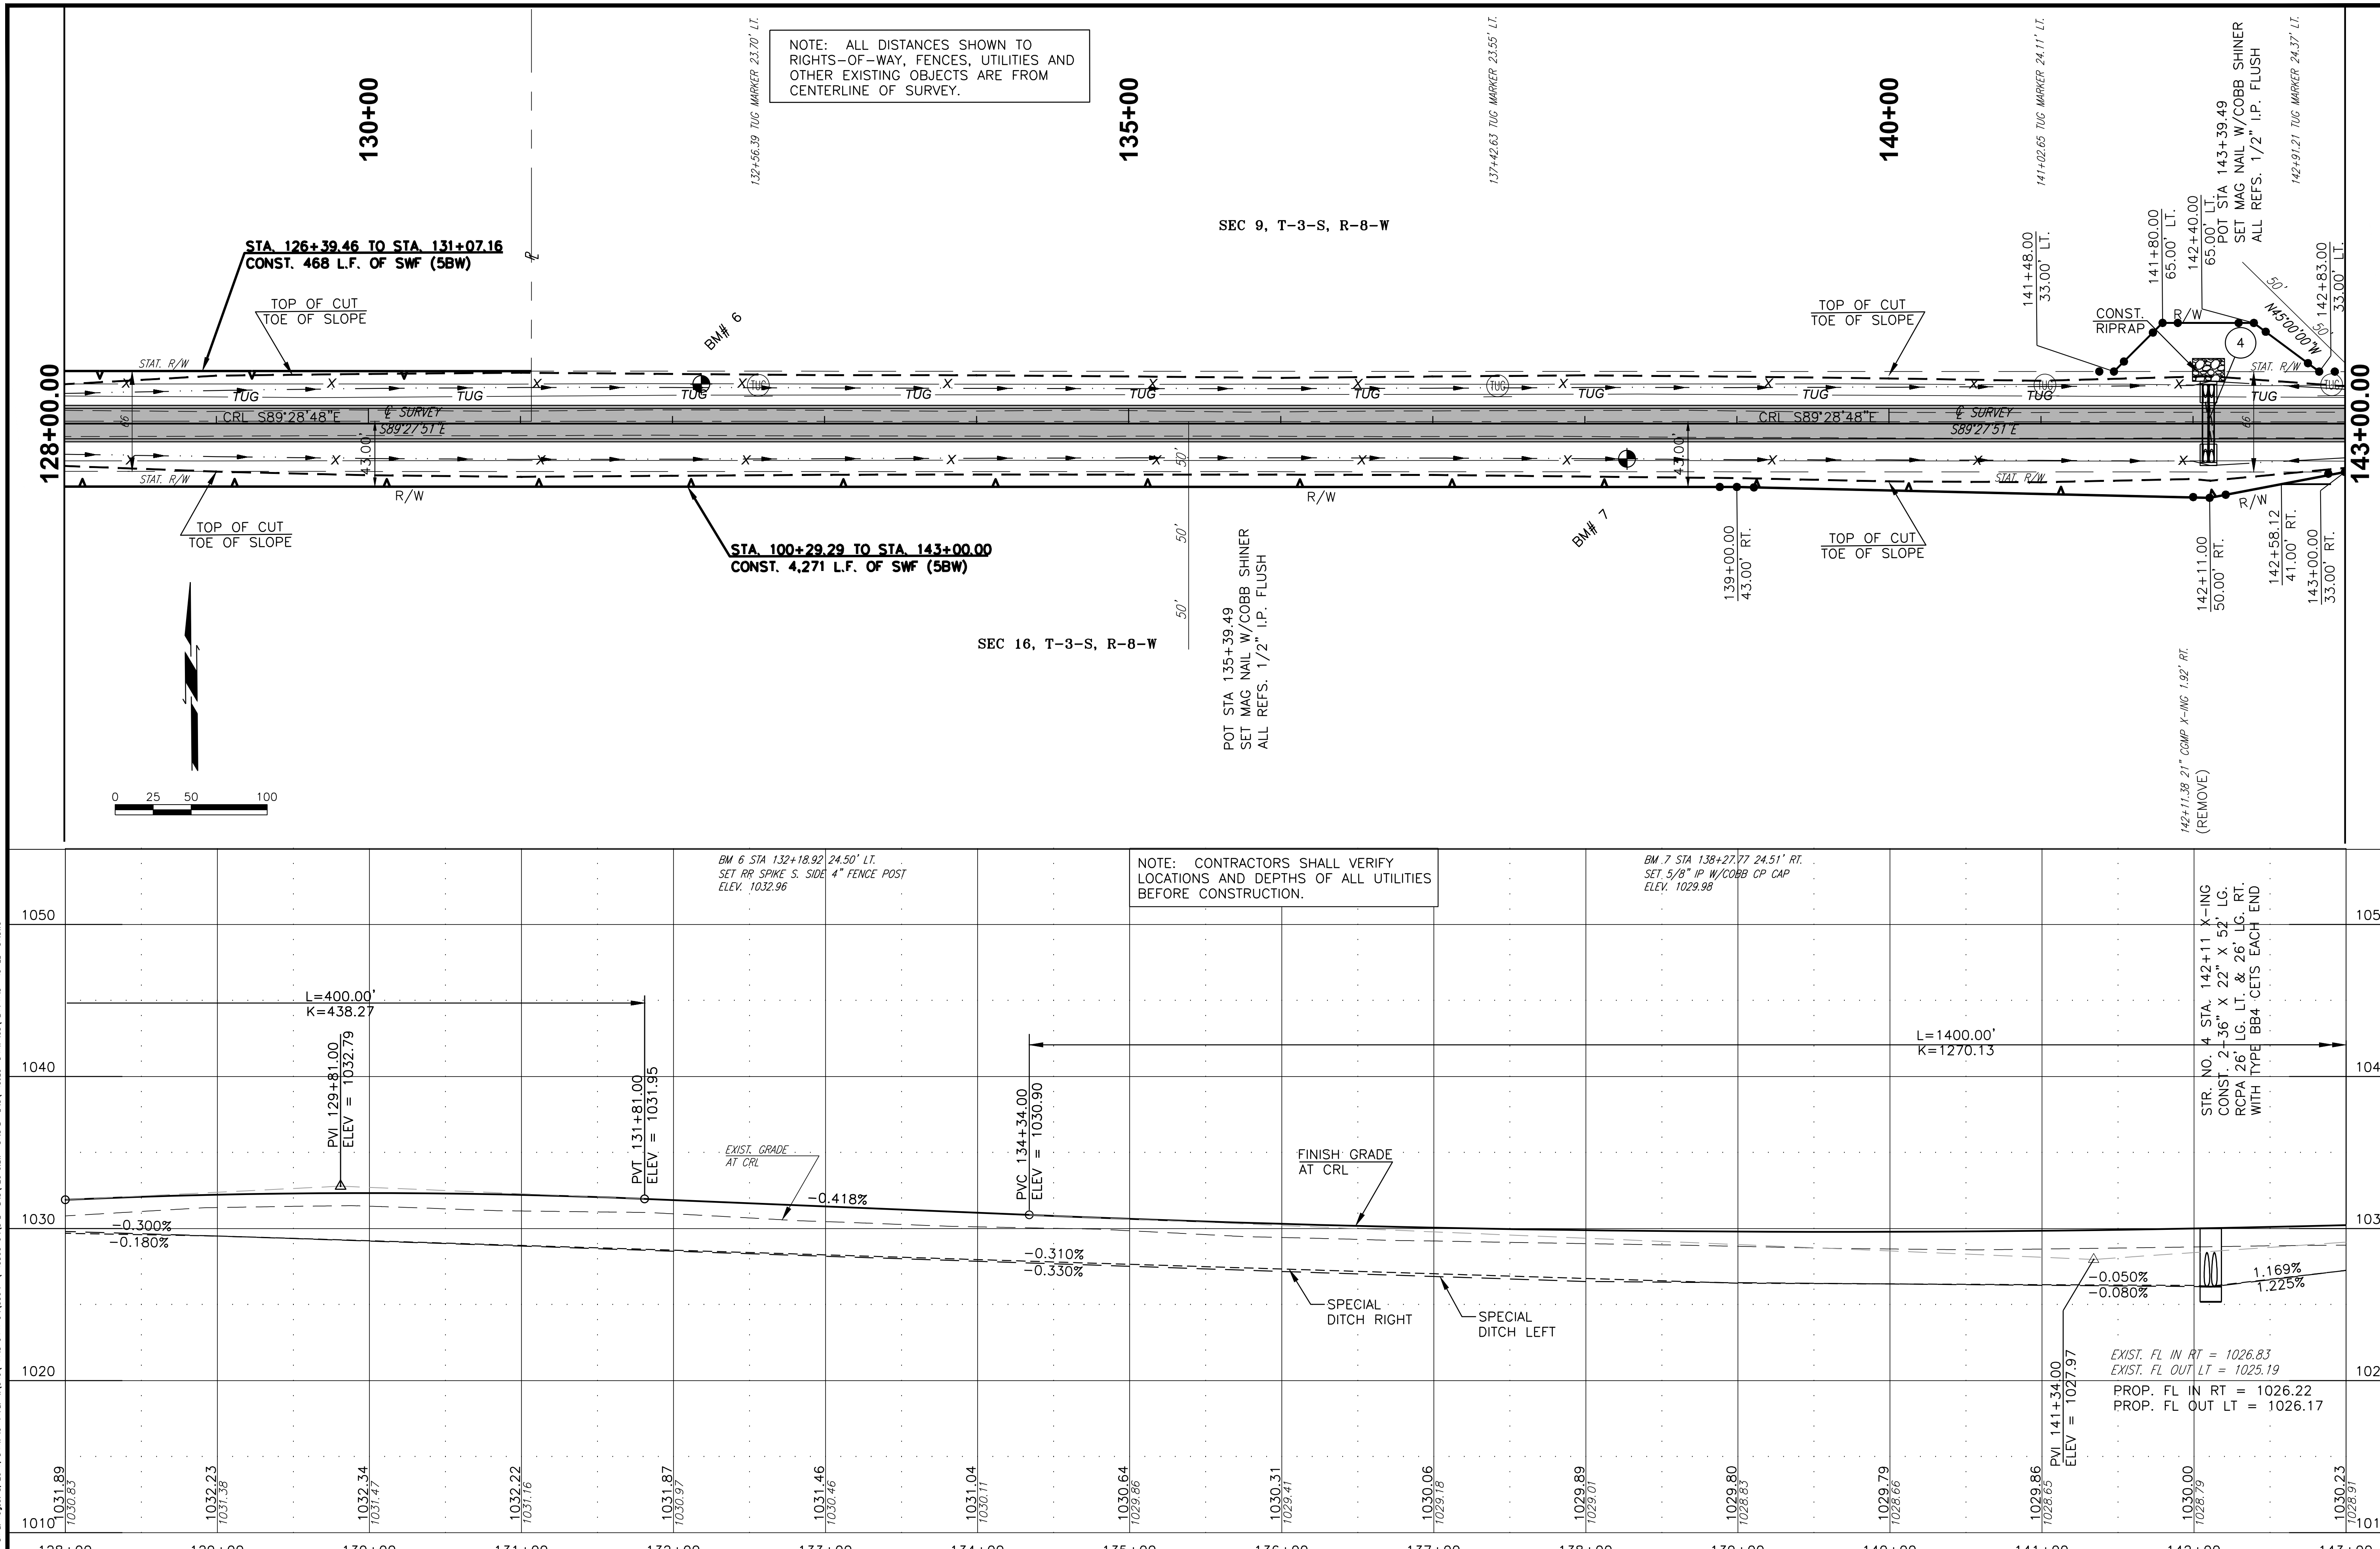

PLOT DATE: August 8, 2017, DRAWING NAME: N:\OKC\TRANSPORTATION\COUNTY\PRODUCTION\STEPHENS\12010.EW-187.STEPHENS\PROJECT DRAWINGS\PLAN AND PROFILE 187.DWG

CRL

COUNTY: STEPHENS
DATE: 8/8/17

JOB PIECE NO. 27847(04) Sheet No. R024