SEC. 25, T-6-N, R-18-E

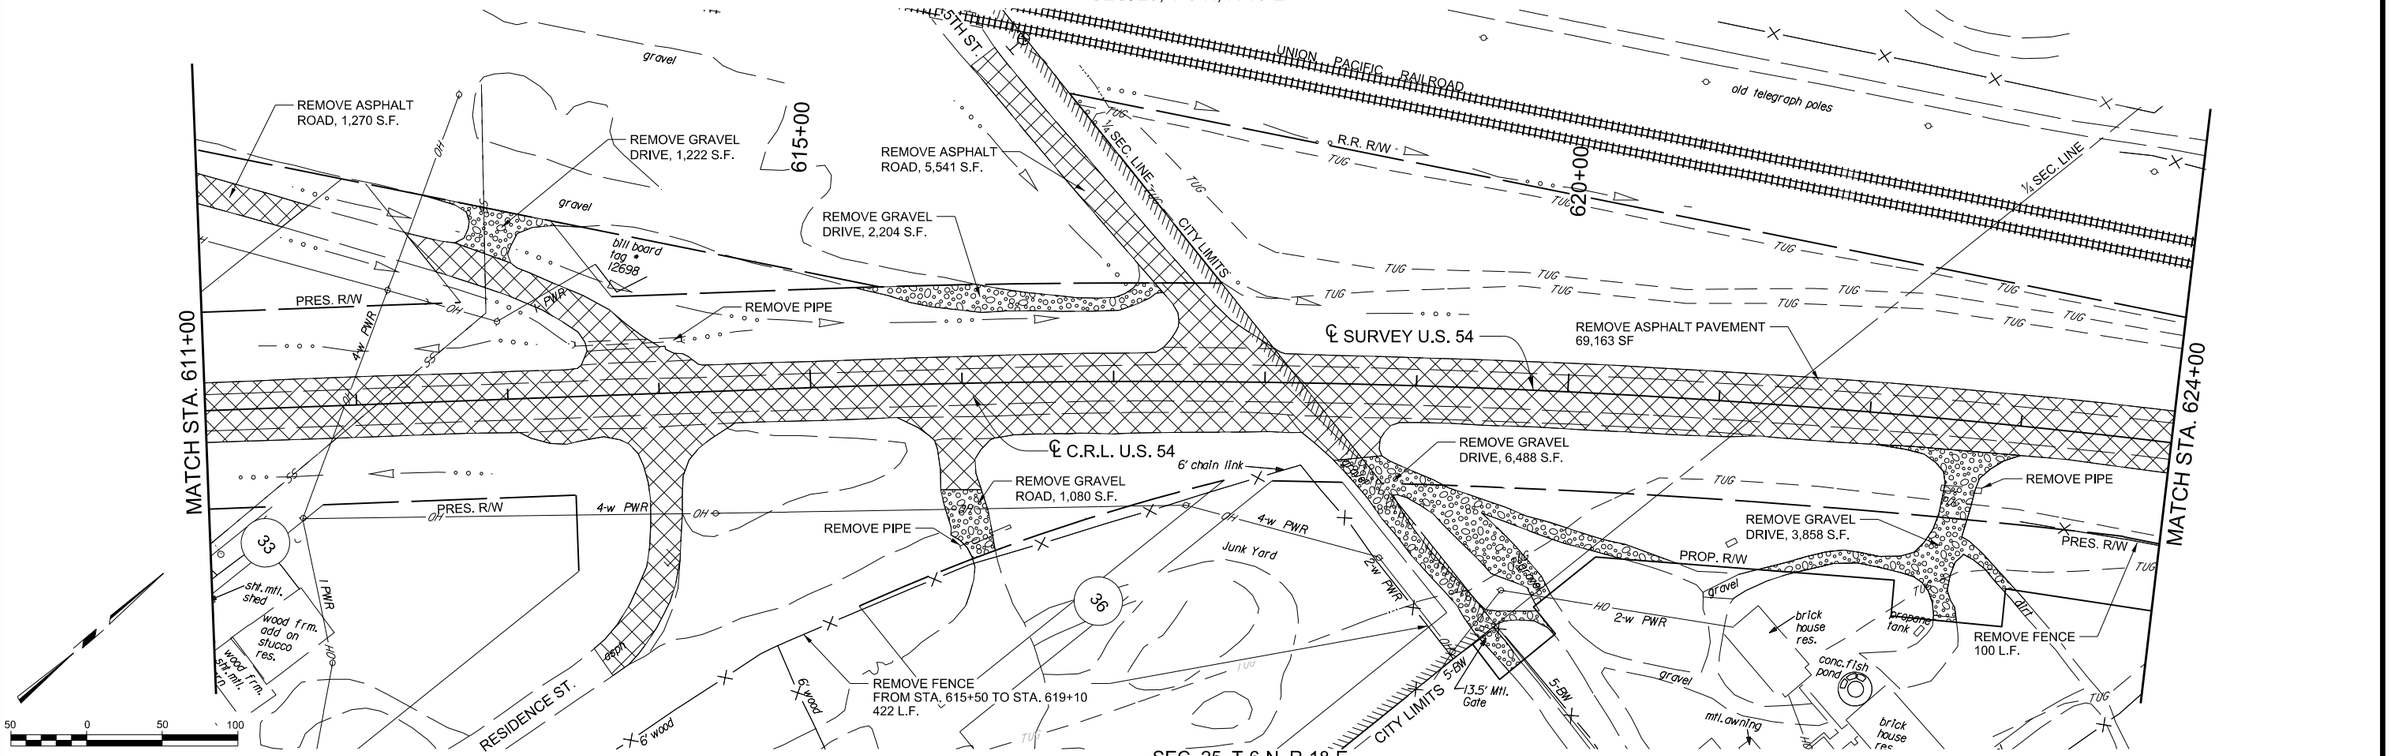

SEC. 25, T-6-N, R-18-E

SEC. 25, T-6-N, R-18-E

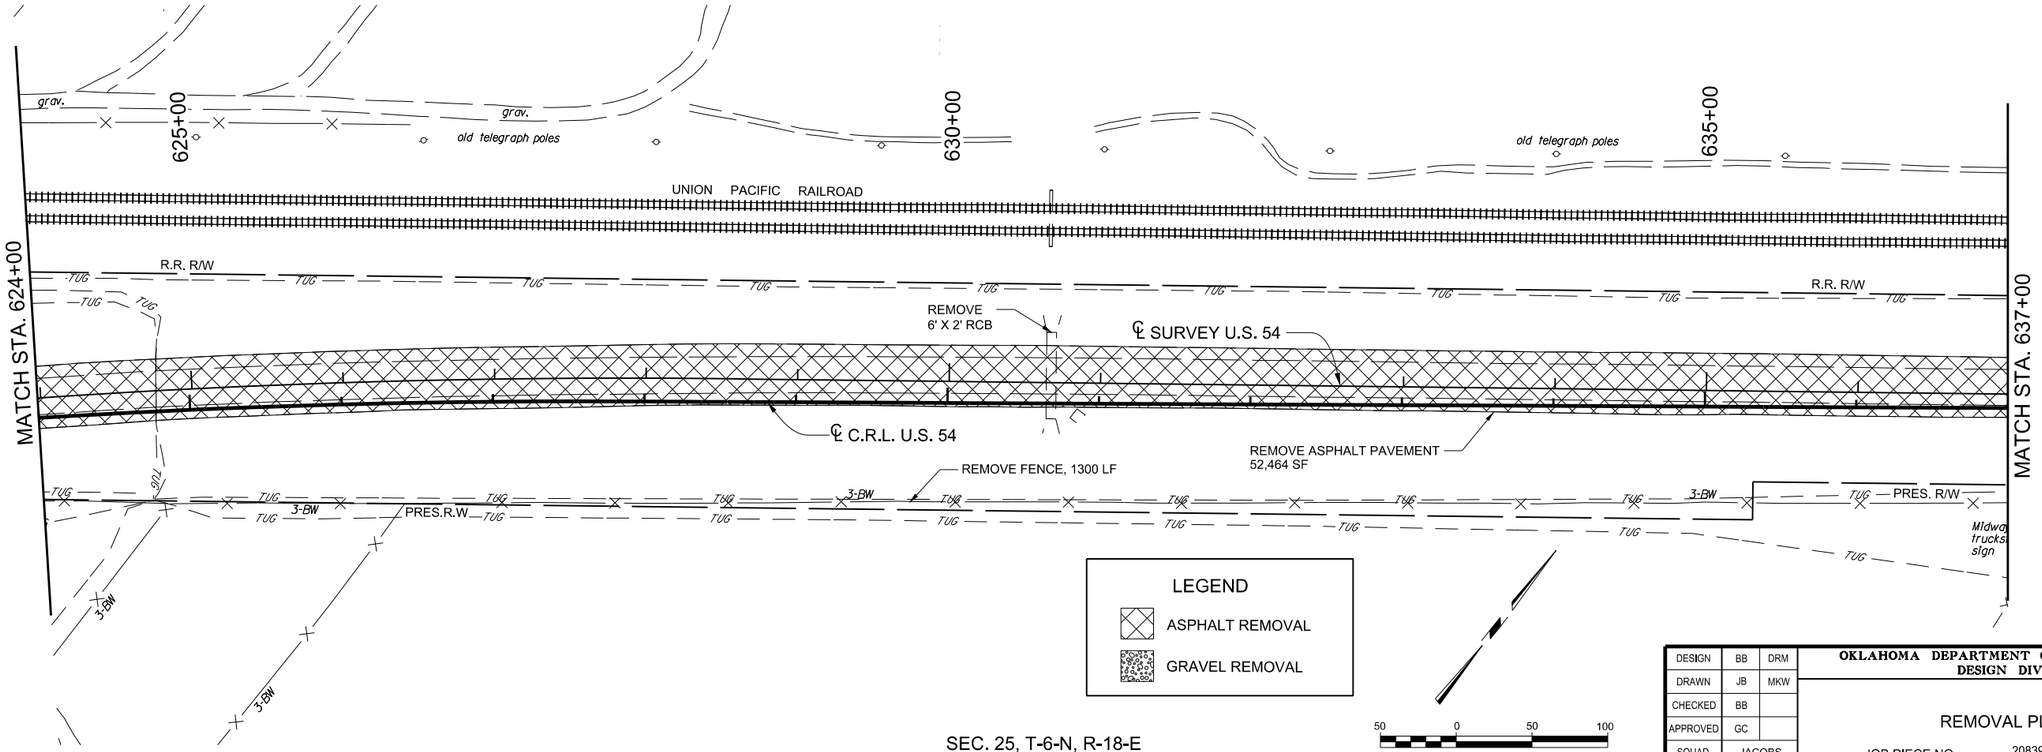

SEC. 25, T-6-N, R-18-E

DESIGN	BB	DRM
DRAWN	JB	MKW
CHECKED	BB	
APPROVED	GC	
SQUAD	JACOBS	

OKLAHOMA DEPARTMENT OF TRANSPORTATION
DESIGN DIVISION

REMOVAL PLAN (5)

JOB PIECE NO. 20839(08) SHEET NO. R018

PRINT DATE: 8/7/2017 F:\Job\WKXM2800 - EC1335 (TEXAS CO)\700\CADD\702\ILWKXM2800 Rem5.dgn