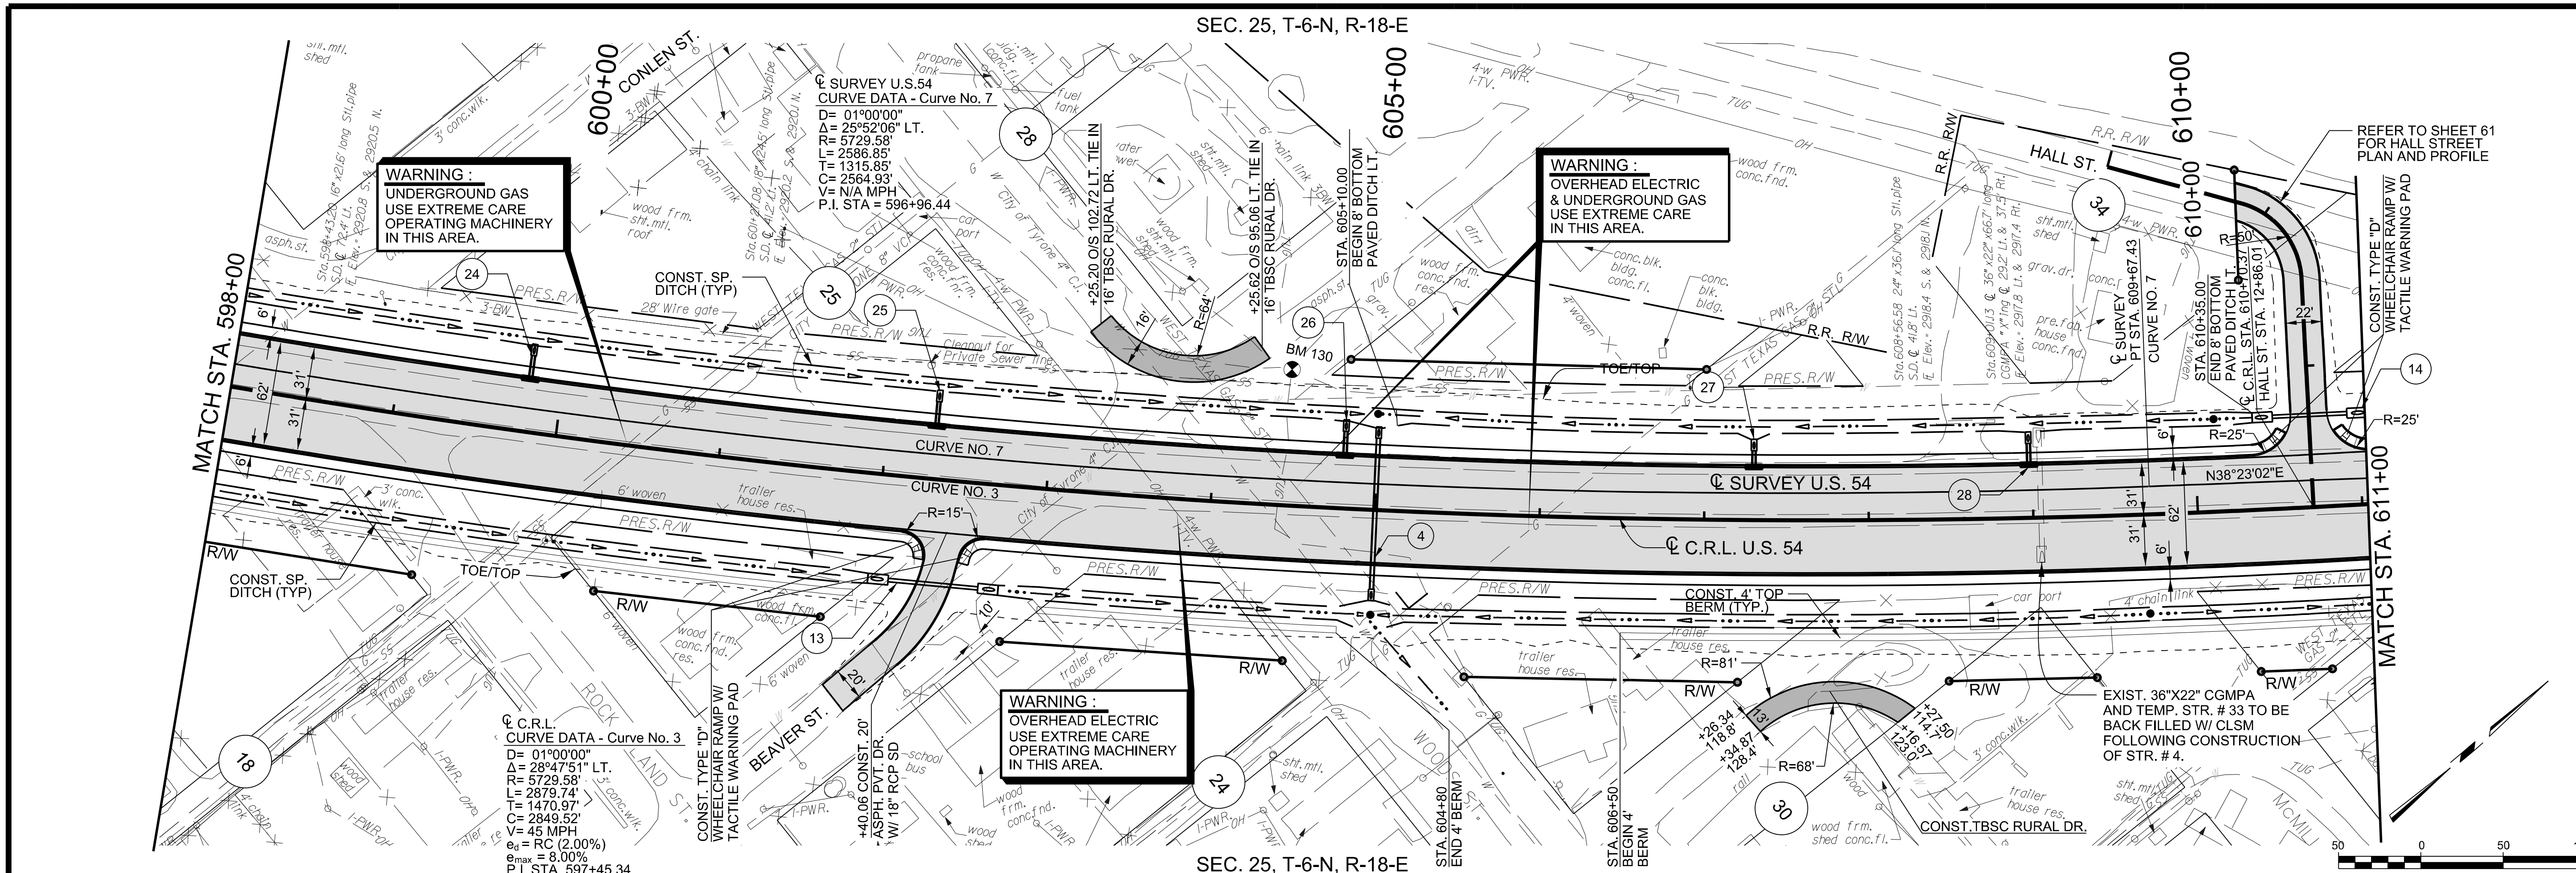

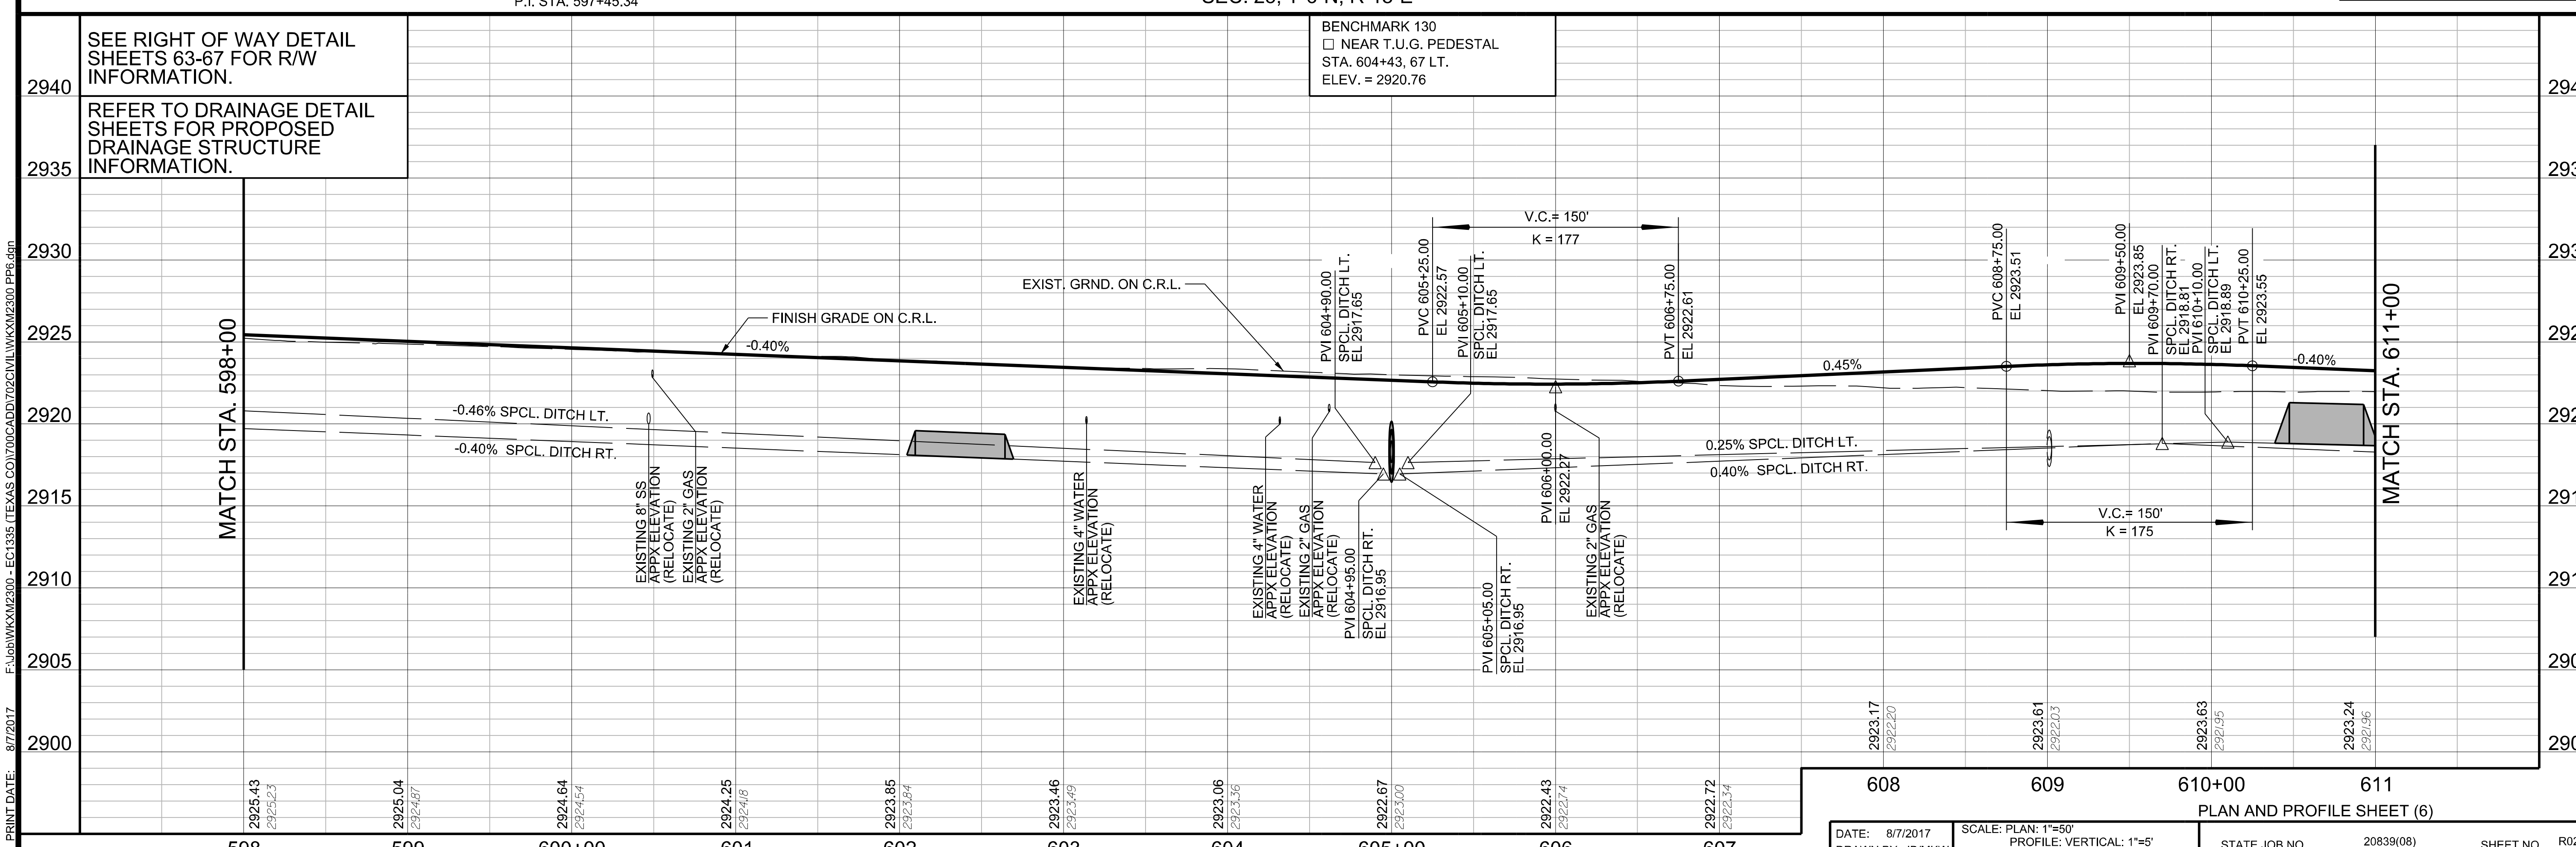

PLAN AND PROFILE SHEET (6)

DATE: 8/7/2017
DRAWN BY: JB/MKW

SCALE: PLAN: 1"=50'
PROFILE: VERTICAL: 1"=5'
HORIZONTAL: 1"=50'

STATE JOB NO. 20839(08)

SHEET NO. R025

PRINT DATE: 8/7/2017 F:\Job\WKXM2300 - EC1335 (TEXAS CO)\700CADD\702CIVIL\WKXM2300 PP6.dgn