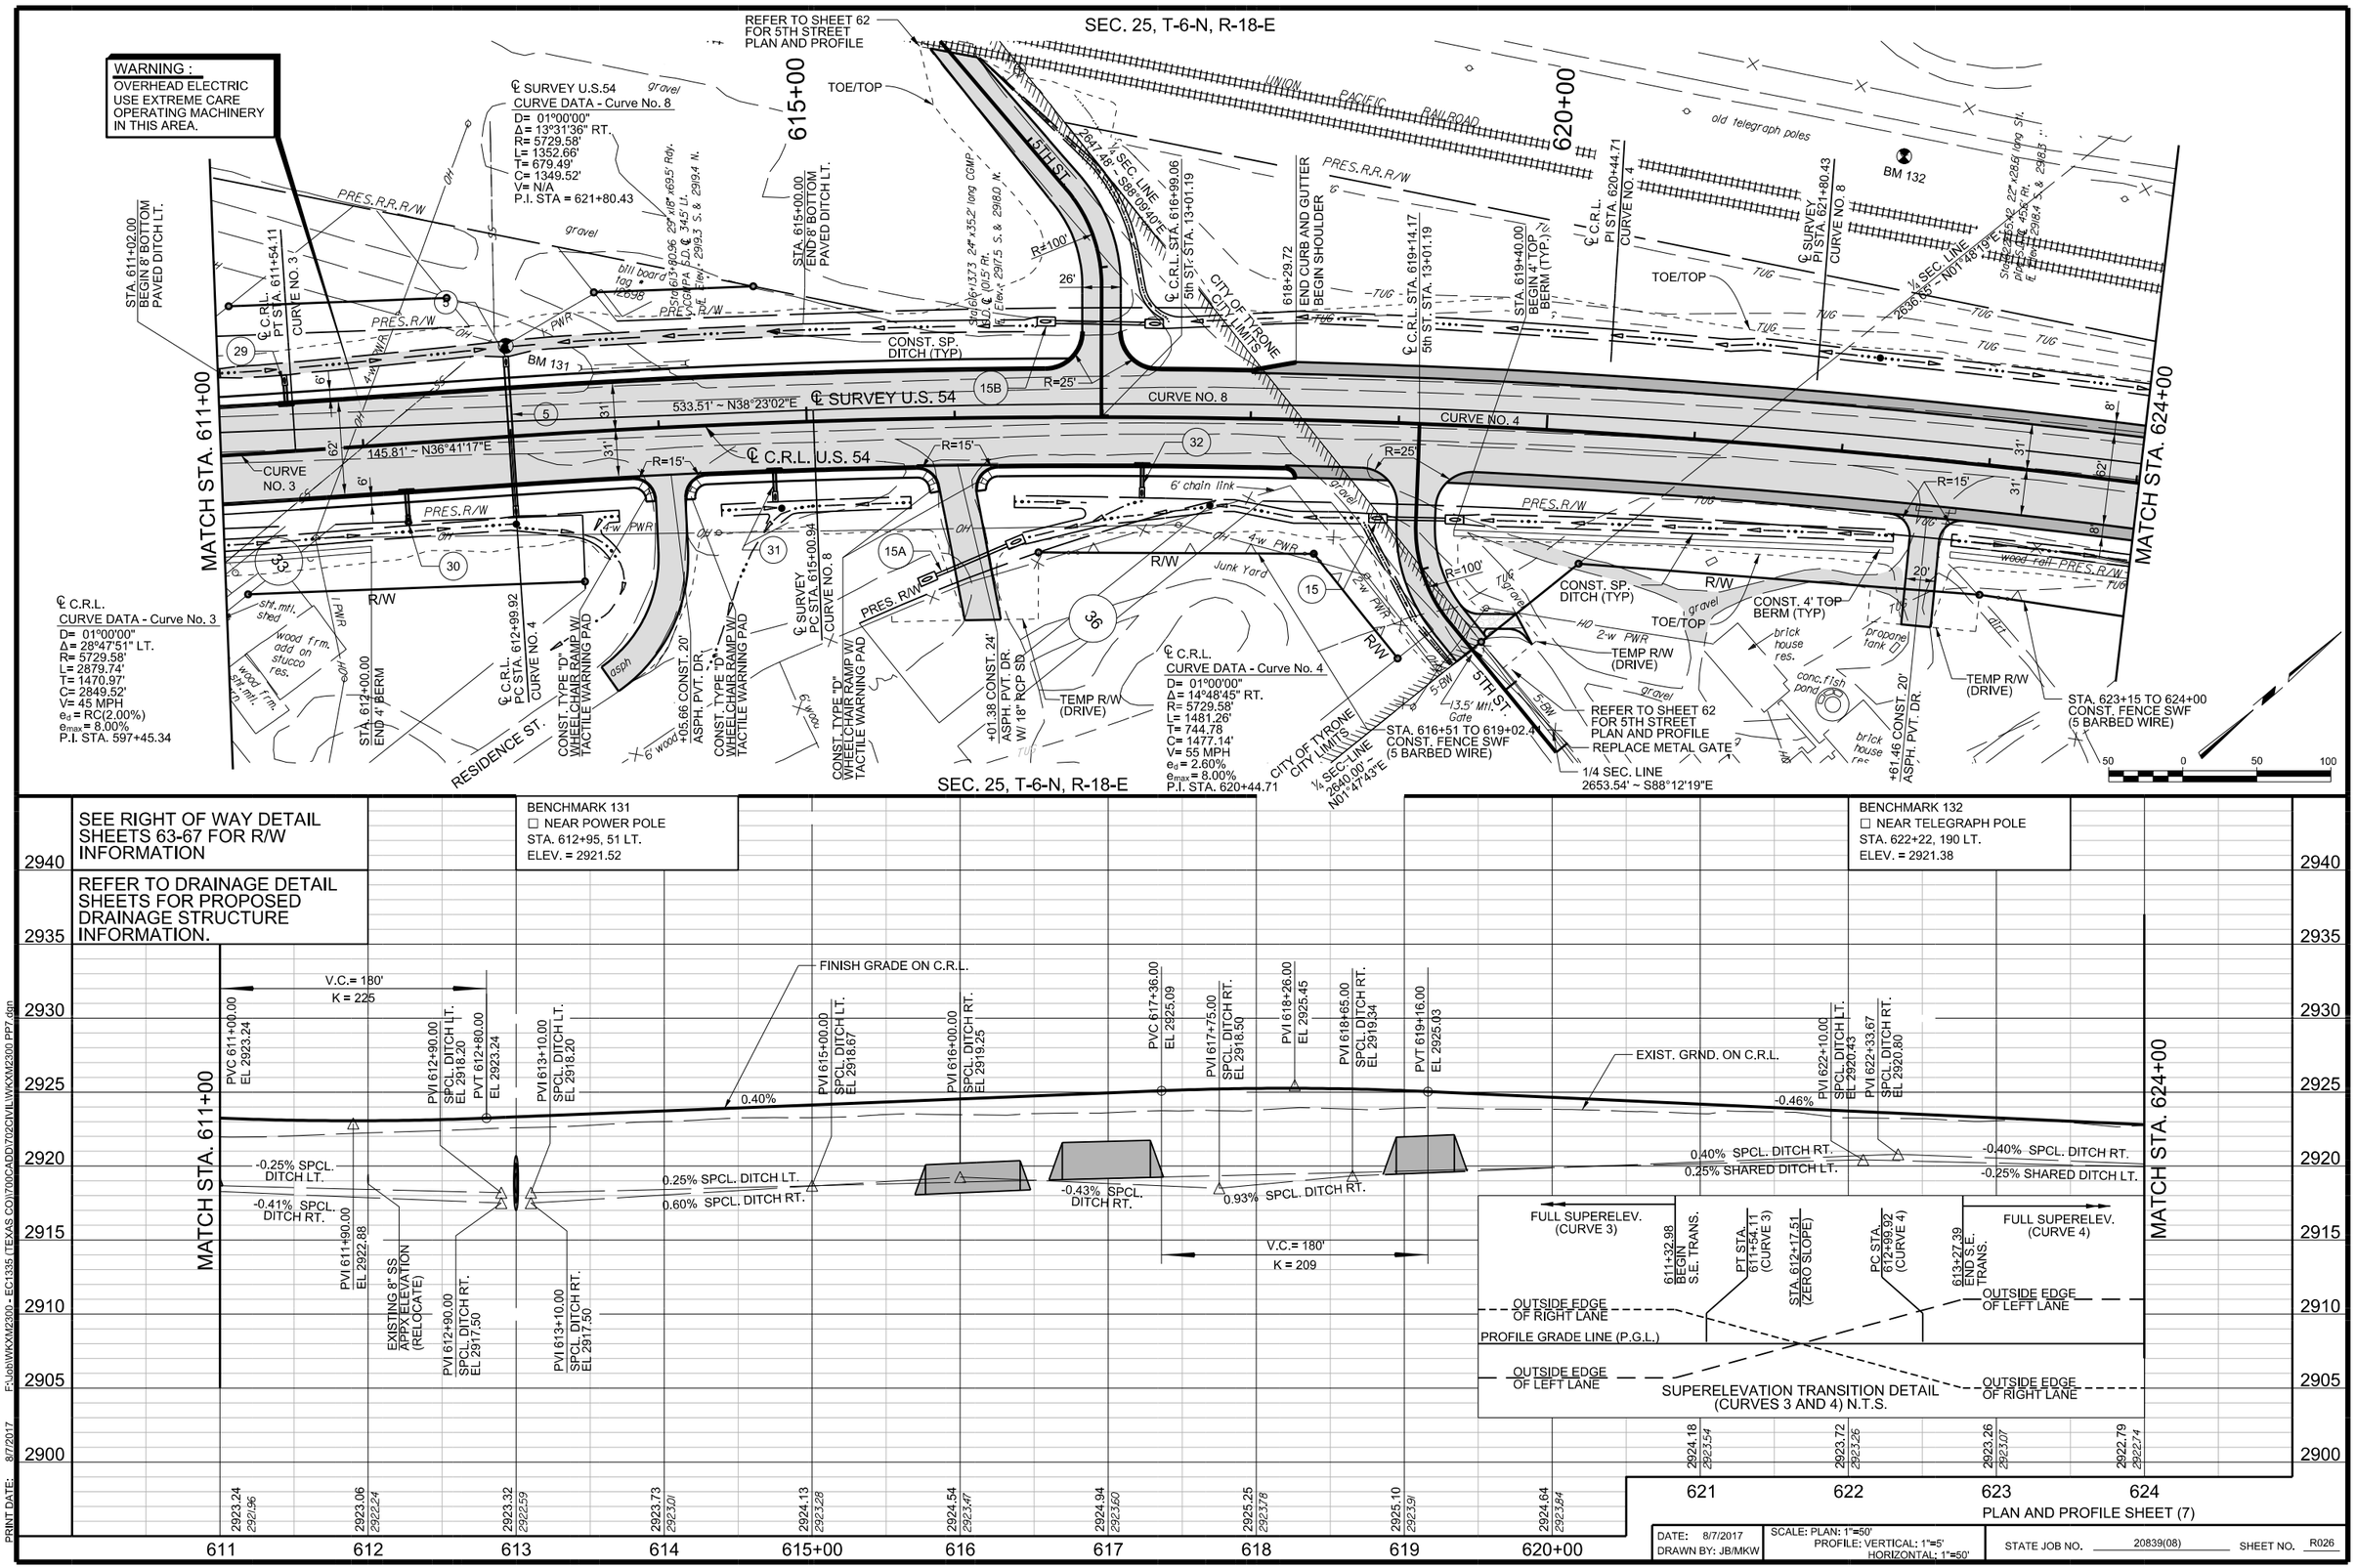

SEE RIGHT OF WAY DETAIL SHEETS 63-67 FOR R/W INFORMATION

REFER TO DRAINAGE DETAIL SHEETS FOR PROPOSED DRAINAGE STRUCTURE INFORMATION.

BENCHMARK 131
☐ NEAR POWER POLE
STA. 612+95, 51 LT.
ELEV. = 2921.52

BENCHMARK 132
☐ NEAR TELEGRAPH POLE
STA. 622+22, 190 LT.
ELEV. = 2921.38

PLAN AND PROFILE SHEET (7)

DATE: 8/7/2017	SCALE: PLAN: 1"=50'	STATE JOB NO. 20839(08)	SHEET NO. R026
DRAWN BY: JB/MKW	PROFILE: VERTICAL: 1"=5' HORIZONTAL: 1"=50'		

PRINT DATE: 8/7/2017 P:\Job\WKX\M2300 - EC1335 (TEXAS CO)\700\CADD\702\CIVIL\WKXM2300 PP7.dgn