SEC. 25, T-6-N, R-18-E

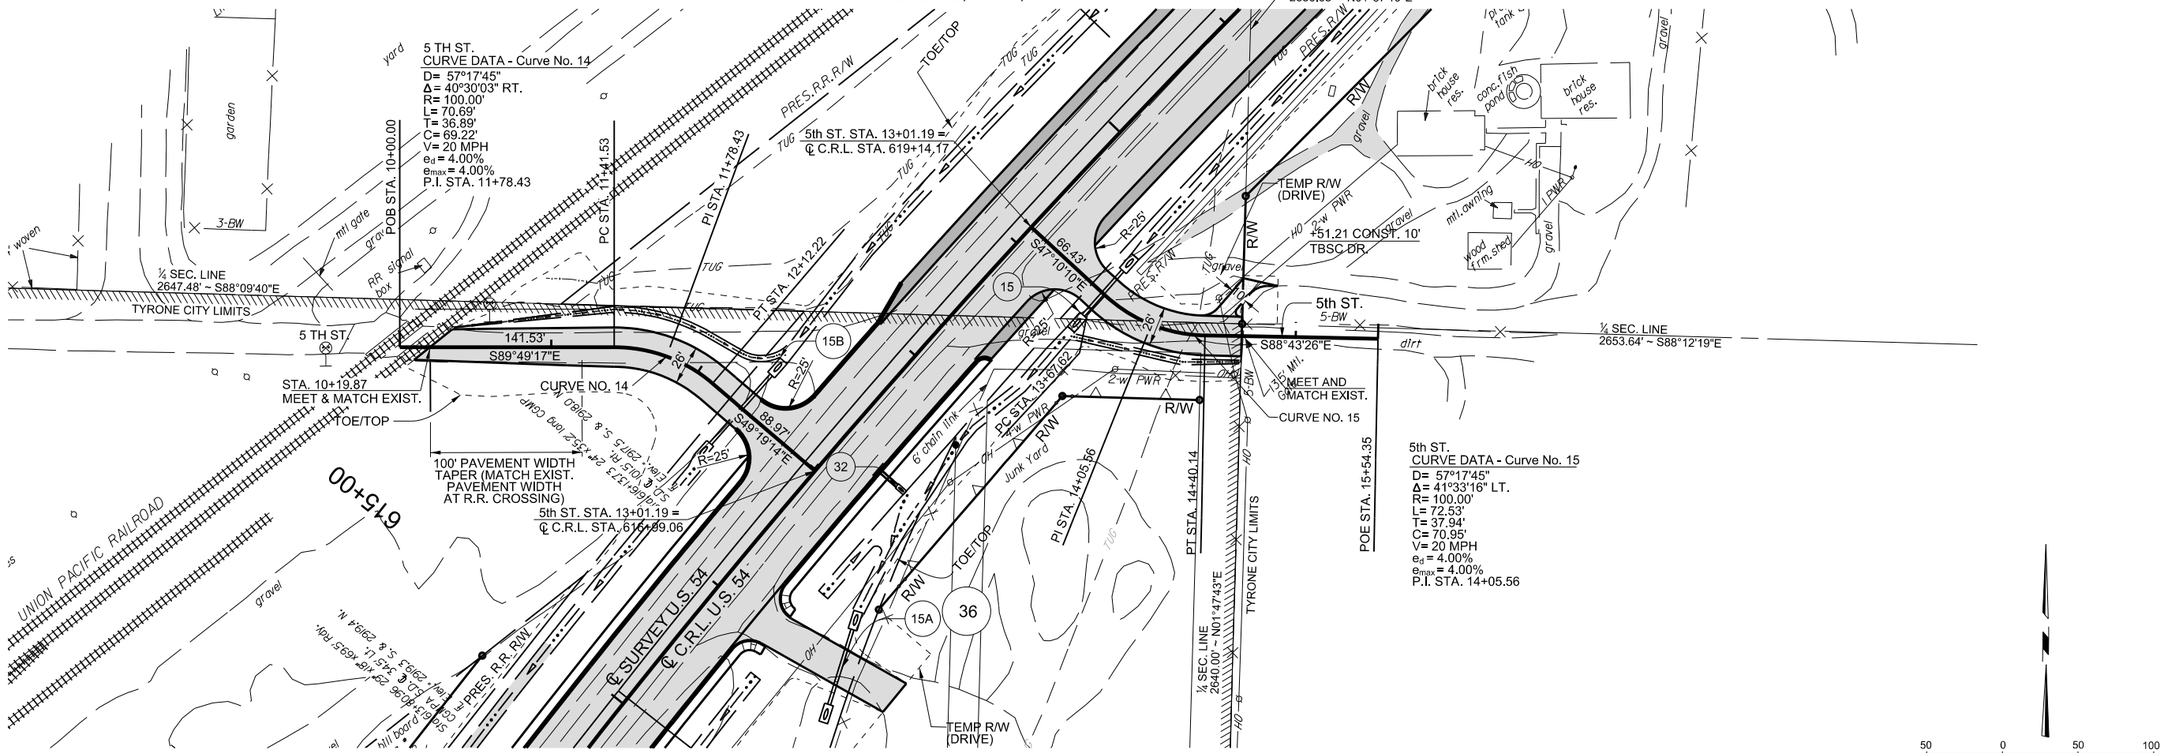

SEC. 25, T-6-N, R-18-E

SEE RIGHT OF WAY DETAIL SHEETS 55-59 FOR R/W INFORMATION

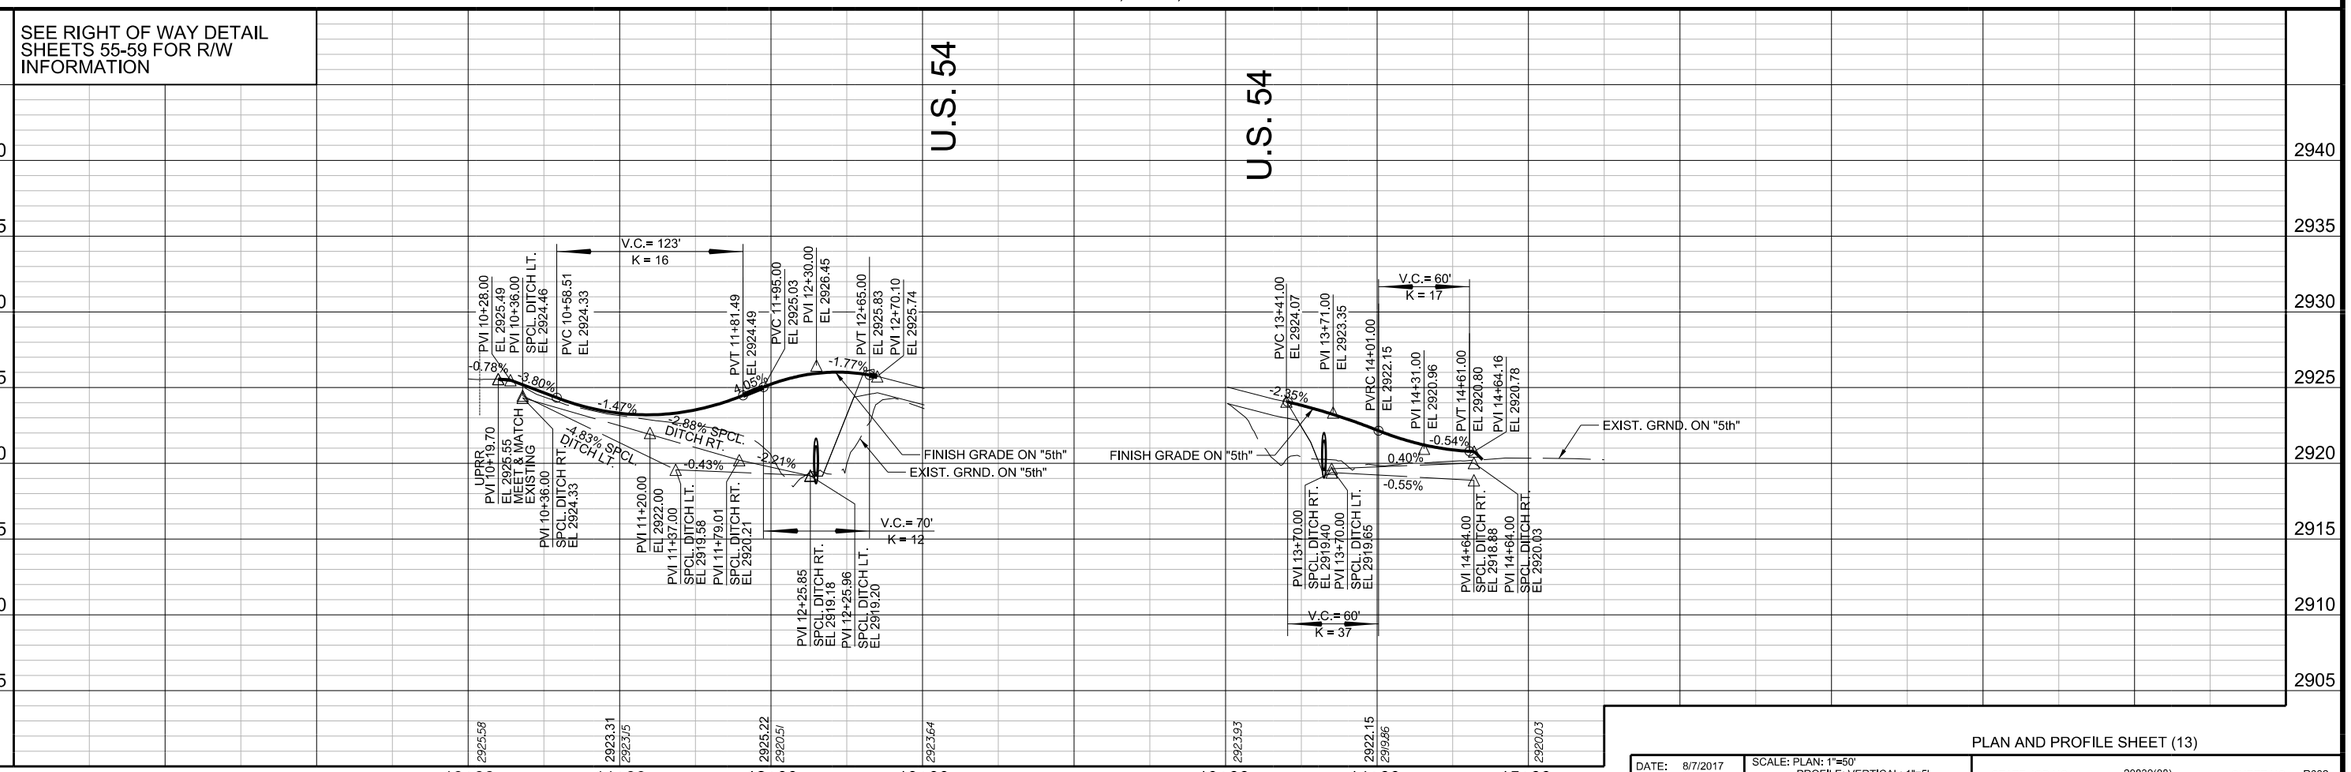

PLAN AND PROFILE SHEET (13)

DATE: 8/7/2017
DRAWN BY: JB/MKW

SCALE: PLAN: 1"=50'
PROFILE: VERTICAL: 1"=5'
HORIZONTAL: 1"=50'

STATE JOB NO. 20839(08)

SHEET NO. R032

PRINT DATE: 8/7/2017 F:\Job\WKXM2300 - EC1335 (TEXAS CO)\7000-ADD\702\CIVIL\WKXM2300 PP13 5th.dgn