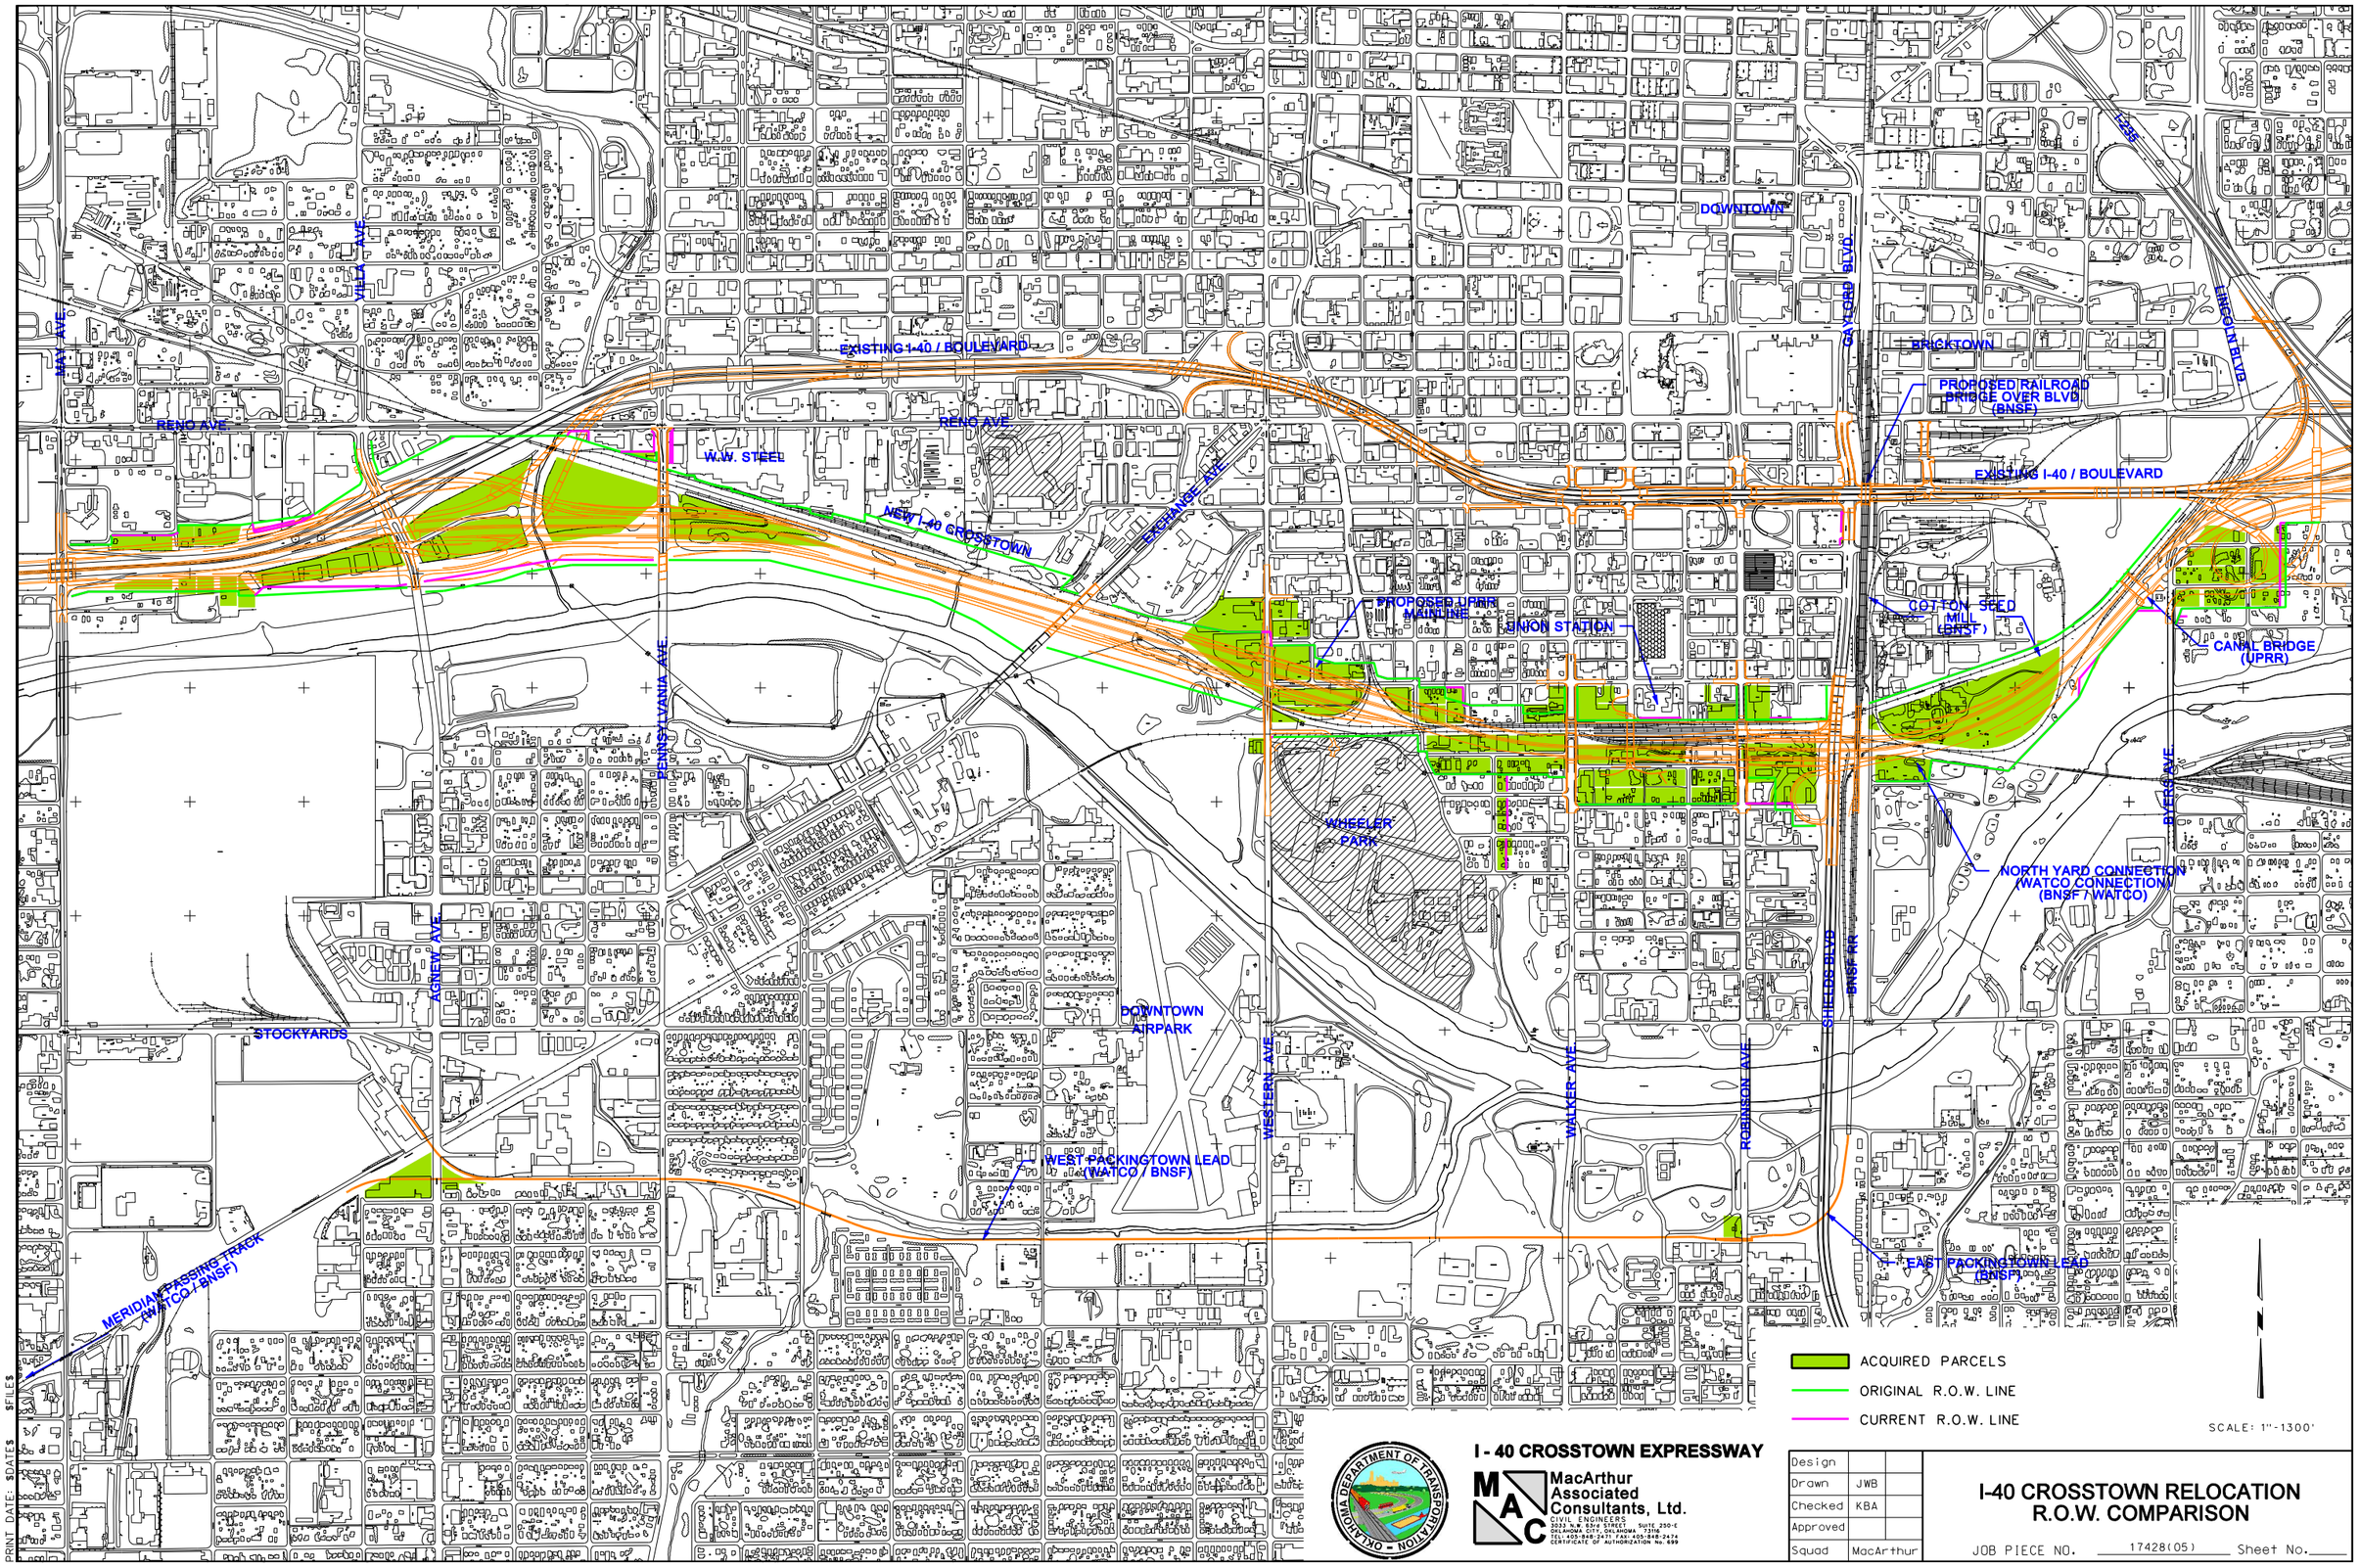

PRINT DATE: $DATE$ $FILE$

I - 40 CROSSTOWN EXPRESSWAY

MacArthur Associated Consultants, Ltd.
CIVIL ENGINEERS
3232 N.W. 63rd STREET, SUITE 230-E
OKLAHOMA CITY, OKLAHOMA
TEL: 405-848-2411 FAX: 405-848-2474
CERTIFICATE OF AUTHORIZATION No: 699

Design		
Drawn	JWB	
Checked	KBA	
Approved		
Squad	MacArthur	

I-40 CROSSTOWN RELOCATION R.O.W. COMPARISON

JOB PIECE NO. 17428(05) Sheet No.