FED. ROAD DIST. NO.	STATE	AID PROJ. NO.	FISCAL YEAR	SHEET NO.	TOTAL SHEETS
6	OKLA.				

Revised - 1951
Rev. Note for Reinf. Wts. 5-7-63

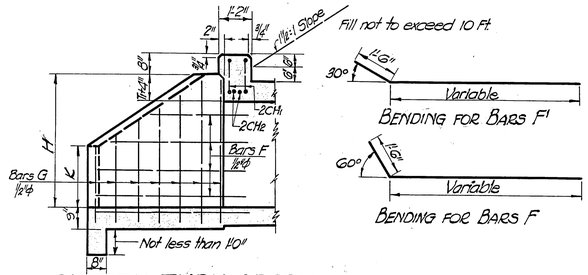

SECTION THRU APRON

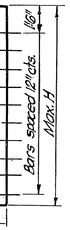

BARS F'

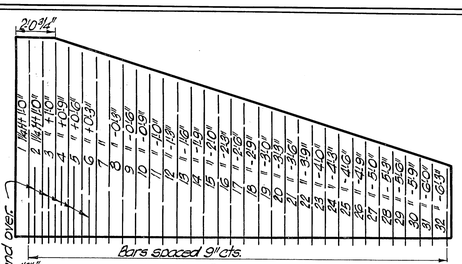

BARS G'

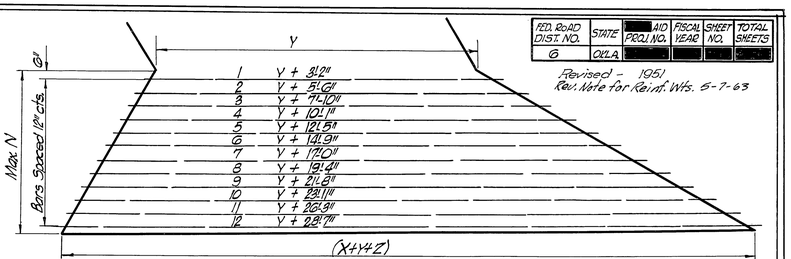

BARS E

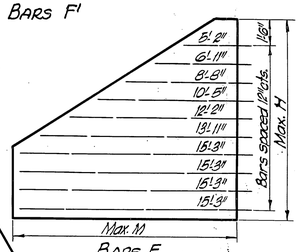

BARS F

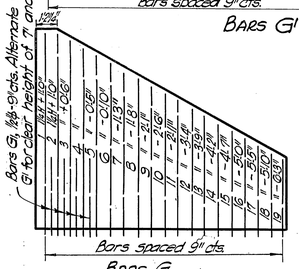

BARS G

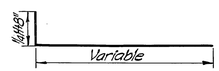

BENDING FOR BARS G & G'

BENDING FOR BARS G'

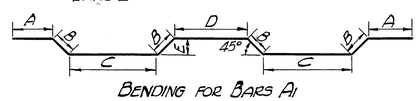

BENDING FOR BARS A1

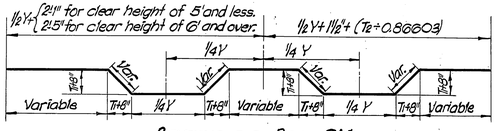

BENDING FOR BARS CH1

BENDING FOR BARS A2

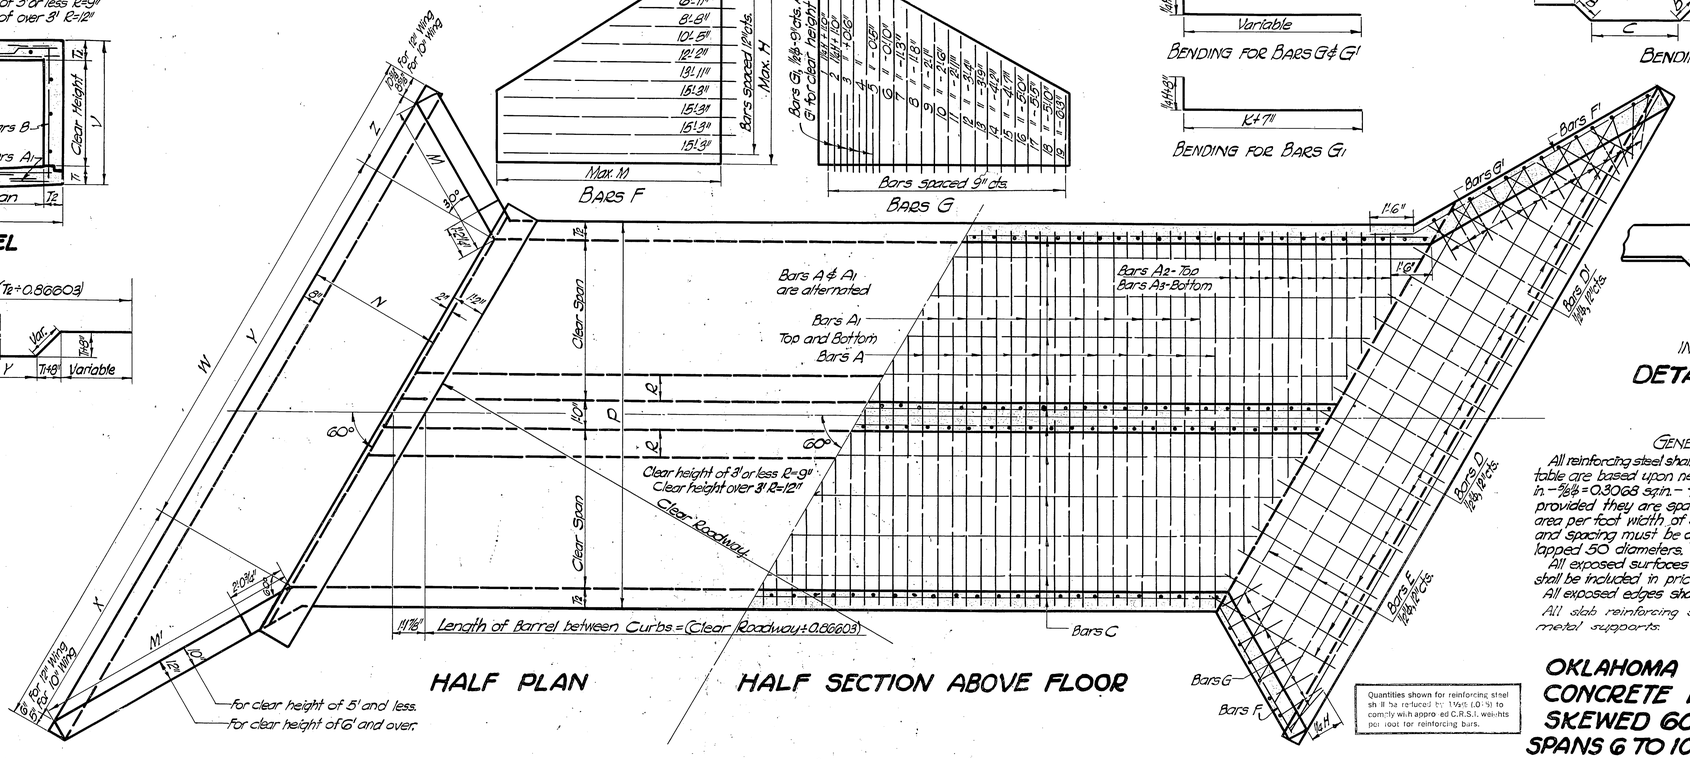

HALF PLAN

HALF SECTION ABOVE FLOOR

DESIGN DATA
Dead Load 1000 Lbs.
Live Load None
Impact None

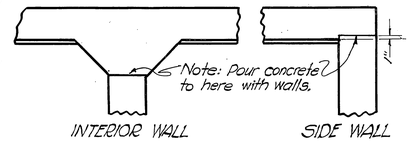

DETAIL OF CONST. JOINT

GENERAL NOTES

All reinforcing steel shall be deformed round bars. The design and table are based upon net areas of bars as follows: 1 1/4ϕ = 0.1963 sq. in. - 7/8ϕ = 0.3068 sq. in. - 3/4ϕ = 0.4418 sq. in. Other sizes may be used provided they are spaced so as to give as much net sectional area per foot width of slab. Plans showing such changed sizes and spacing must be approved. Bars when lapped shall be lapped 50 diameters.

All exposed surfaces to have a carborundum finish and this shall be included in price bid per cu. yd. for concrete.

All exposed edges shall have 3/4" chamfer.

All slab reinforcing steel shall be supported on approved metal supports.

Quantities shown for reinforcing steel shall be reduced by 1% (0.01) to comply with approved C.R.S.I. weights per foot for reinforcing bars.

OKLAHOMA STATE STANDARD CONCRETE BOX CULVERTS SKEWED 60° RIGHT FORWARD SPANS 6 TO 10 FT. - FOR FILLS 3 TO 10 FT.

DESIGN NO.	WATERWAY Clear Span	Clear Height	Area of Opening	DIMENSIONS T1	T2	V	P	BARREL OF CULVERT REINFORCING STEEL BARS A & A1 Size and Spacing	A Length	A1 Length	A1 Bending A	B	C	D	E	BARS A2 & A3 Size and Spacing	No.	A2 Length	A3 Length	BARS B 1 1/4ϕ cts. Length	BARS C 1 1/4ϕ 18" cts. No.	BARS H 1 1/4ϕ cts. Length	QUANTITIES Steel per Lin. Ft. Lbs.	Concrete per Lin. Ft. Cu. Yds.
1		2'-0"	24.0	9"	6"	3'-6"	1'-0"	3/4ϕ-12"	13'-8"	1'-1'-4"	11'-1 1/2"	7"	3'-7"	2'-7"	5"	3/4ϕ-6"	26	1'-0 7/8"	0'-6 1/2"	6'-2"	26	3'-8 1/2"	94.94	0.947
2		3'-0"	36.0	9"	8"	4'-6"	1'-4"	"	14'-0"	1'-4'-8"	13'-1 1/2"	7"	3'-7"	2'-7"	5"	"	26	1'-2 7/8"	0'-8 1/2"	7'-2"	30	4'-3 1/2"	102.70	1.076
3	6	4'-0"	48.0	9"	8"	5'-6"	1'-4"	"	14'-0"	1'-4'-8"	13'-1 1/2"	7"	3'-7"	2'-7"	5"	"	26	1'-2 7/8"	0'-8 1/2"	8'-2"	30	5'-1 0"	110.56	1.179
4		5'-0"	60.0	9"	10"	6'-6"	1'-4"	"	14'-0"	1'-5'-0"	13'-3 1/2"	7"	3'-7"	2'-7"	5"	"	26	1'-3 1/8"	0'-8 1/2"	9'-2"	32	6'-1 0"	113.41	1.340
5		6'-0"	72.0	9"	10"	7'-6"	1'-4"	"	14'-1 1/2"	1'-5'-0"	13'-5 1/2"	7"	3'-7"	2'-7"	5"	"	26	1'-3 1/8"	0'-8 1/2"	10'-2"	38	7'-1 0"	120.66	1.444
6		3'-0"	48.0	12"	8"	5'-0"	1'-5'-4"	3/4ϕ-12"	18'-0"	1'-9'-1"	11'-5 1/4"	1'-1 1/4"	4'-9 1/8"	2'-10 1/2"	8"	3/4ϕ-6"	32	1'-9 0 3/8"	0'-7 1/2"	8'-8"	32	5'-1 4"	151.19	1.638
7		4'-0"	64.0	12"	8"	6'-0"	1'-5'-4"	"	18'-0"	1'-9'-1"	11'-5 1/4"	1'-1 1/4"	4'-9 1/8"	2'-10 1/2"	8"	"	32	1'-9 0 3/8"	0'-7 1/2"	9'-8"	36	6'-5"	157.69	1.741
8	8	5'-0"	80.0	12"	10"	7'-0"	1'-8'-8"	"	18'-1 4"	1'-9'-5"	11'-7 1/4"	1'-1 1/4"	4'-9 1/8"	2'-10 1/2"	8"	"	32	1'-9 5 3/8"	0'-7 1/2"	10'-8"	40	7'-5"	165.91	1.918
9		6'-0"	96.0	12"	10"	8'-0"	1'-8'-8"	"	18'-1 4"	1'-9'-5"	11'-7 1/4"	1'-1 1/4"	4'-9 1/8"	2'-10 1/2"	8"	"	32	1'-9 7 3/8"	0'-7 1/2"	11'-6"	40	8'-5"	169.53	2.012
10		7'-0"	112.0	12"	10"	9'-0"	1'-8'-8"	"	18'-1 4"	1'-9'-5"	11'-7 1/4"	1'-1 1/4"	4'-9 1/8"	2'-10 1/2"	8"	"	32	1'-9 7 3/8"	0'-7 1/2"	12'-8"	44	9'-5"	176.88	2.111
11		8'-0"	128.0	12"	1'-1"	10'-0"	1'-8'-10"	"	18'-6"	1'-9'-7"	11'-9 3/4"	1'-1 1/4"	4'-9 7/8"	2'-10 7/8"	8"	"	32	1'-9 8 3/8"	0'-7 1/2"	13'-8"	48	10'-5"	183.16	2.272
12		6'-0"	120.0	14 1/2"	10"	8'-5"	2'-2'-8"	3/4ϕ-12"	22'-4"	2'-3'-9"	15'-9 1/2"	1'-2 3/4"	5'-0 3/8"	2'-10 1/2"	10"	3/4ϕ-6"	52	2'-0 1/8"	0'-10 1/2"	13'-1"	46	8'-1"	239.27	2.659
13		7'-0"	140.0	14 1/2"	10"	9'-5"	2'-2'-8"	"	22'-4"	2'-3'-9"	15'-9 1/2"	1'-2 3/4"	5'-0 3/8"	2'-10 1/2"	10"	"	52	2'-0 1/8"	0'-10 1/2"	14'-1"	50	9'-1 1"	245.62	2.757
14	10	8'-0"	160.0	14 1/2"	1'-1"	10'-5"	2'-2'-10"	"	22'-6"	2'-3'-11"	15'-10 1/2"	1'-2 7/8"	5'-0 7/8"	2'-10 7/8"	10"	"	52	2'-0 3/8"	0'-10 1/2"	15'-1"	50	10'-1 1"	250.46	2.980
15		9'-0"	180.0	14 1/2"	1'-2"	11'-5"	2'-3'-0"	"	22'-8"	2'-4'-1"	15'-11 1/2"	1'-3'-0"	5'-1 3/8"	2'-11 1/8"	10"	"	52	2'-0 7/8"	0'-10 1/2"	16'-1"	54	11'-1 1"	258.03	3.096
16		10'-0"	200.0	14 1/2"	1'-2"	12'-5"	2'-3'-0"	"	22'-8"	2'-4'-1"	15'-11 1/2"	1'-3'-0"	5'-1 3/8"	2'-11 1/8"	10"	"	52	2'-1 3/8"	0'-10 1/2"	17'-1"	58	12'-1 1"	264.37	3.207

DESIGN NO.	TWO WINGS AND ONE APRON DIMENSIONS H	K	M	M'	N	W	X	Y	Z	REINFORCING STEEL Bars D No.	Bars D Length	Bars D' No.	Bars D' Length	Bars E Length	Bars F No.	Bars F Length	Bars F No.	Bars F Length	Bars F1 No.	Bars F1 Length	Bars G No.	Bars G Length	Bars G1 No.	Bars G1 Length	Bars G1 No.	Bars G1 Length	QUANTITIES Reinf. Steel Lbs.	Class A Concrete Cu. Yds.
1	3'-1"	1'-1 1/2"	3'-2 1/8"	5'-6"	2'-9 1/2"	22'-5 7/8"	4'-9 7/8"	15'-0 1/8"	1'-7 1/4"	17	3'-2"	2	2'-6 1/2"		2	4'-8"			2	7'-6"	4		7				131	2.29
2	4'-1"	2'-1 2"	4'-6"	7'-9 1/2"	3'-10 3/8"	25'-1 3/4"	6'-5"	2'-3"		17	4'-4"	4	3'-8 1/2"	4	1	5'-2"	2	6'-0"	1	8'-4"	2	9'-9"	6		10		206	3.60
3	5'-1"	2'-1 2"	4'-6"	7'-9 1/2"	3'-10 3/8"	25'-1 3/4"	6'-5"	2'-3"		17	5'-6"	6	4'-0 3/8"	5	2	Var.	2	7'-4"	2	Var.	2	10'-1"	8		13		293	5.15
4	6'-1"	2'-1 2"	4'-6"	7'-9 1/2"	3'-10 3/8"	25'-1 3/4"	6'-5"	2'-3"		17	6'-8"	8	5'-0 3/8"	6	3	Var.	3	8'-8"	2	Var.	2	11'-5"	10		16		391	6.93
5	7'-1"	2'-1 2"	4'-6"	7'-9 1/2"	3'-10 3/8"	25'-1 3/4"	6'-5"	2'-3"		17	7'-9"	10	6'-0 1/2"	7	3	Var.	3	10'-0"	3	Var.	3	16'-8"	12		20		509	9.77
6	4'-3"	2'-1 0"	5'-7 3/8"	7'-11 1/2"	4'-0 1/8"	29'-10 5/8"	6'-9"	2'-3 1/2"		22	4'-4"	4	3'-8 1/2"	4	1	5'-2"	2	6'-0"	1	8'-4"	2	9'-9"	6		10		237	4.19
7	5'-1"	2'-1 0"	5'-7 3/8"	7'-11 1/2"	4'-0 1/8"	29'-10 5/8"	6'-9"	2'-3 1/2"		22	5'-6"	6	4'-0 3/8"	5	2	Var.	2	7'-4"	2	Var.	2	12'-1"	8		13		331	5.93
8	6'-1"	2'-1 0"	5'-7 3/8"	7'-11 1/2"	4'-0 1/8"	29'-10 5/8"	6'-9"	2'-3 1/2"		22	6'-8"	8	5'-0 3/8"	6	2	Var.	2	8'-8"	2	Var.	3	14'-5"	10		16		438	7.89
9	7'-1"	2'-1 0"	5'-7 3/8"	7'-11 1/2"	4'-0 1/8"	29'-10 5/8"	6'-9"	2'-3 1/2"		22	7'-9"	10	6'-0 1/2"	7	3	Var.	3	10'-0"	3	Var.	3	16'-8"	12		20		562	10.93
10	4'-3"	2'-1 0"	5'-7 3/8"	7'-11 1/2"	4'-0 1/8"	29'-10 5/8"	6'-9"	2'-3 1/2"		22	8'-1 11"	12	6'-6 3/8"	9	4	Var.	3	11'-4"	4	Var.	3	19'-0"	13		23		671	13.57
11	5'-1"	2'-1 0"	5'-7 3/8"	7'-11 1/2"	4'-0 1/8"	29'-10 5/8"	6'-9"	2'-3 1/2"		22	10'-1 1"	14	8'-6 3/8"	10	5	Var.	3	12'-8"	5	Var.	3	21'-4"	15		26		1053	16.48
12	6'-1"	2'-1 0"	5'-7 3/8"	7'-11 1/2"	4'-0 1/8"	29'-10 5/8"	6'-9"	2'-3 1/2"		26	7'-9"	10	7'-2 5/8"	7	3	Var.	4	10'-1"	4	Var.	4	16'-8"	12		20		629	12.07
13	7'-1"	2'-1 0"	5'-7 3/8"	7'-11 1/2"	4'-0 1/8"	29'-10 5/8"	6'-9"	2'-3 1/2"		26	8'-11 11"	12	8'-6 3/8"	9	4	Var.	4	11'-4"	4	Var.	4	19'-0"	13		23		956	14.89
14	8'-1"	2'-1 1"	5'-7 3/8"	7'-11 1/2"	4'-0 1/8"	29'-10 5/8"	6'-9"	2'-3 1/2"		26	10'-1 1"	14	9'-6 3/8"	10	5	Var.	4	12'-8"	5	Var.	4	21'-4"	15		26		1148	17.98
15	9'-1"	2'-1 1"	5'-7 3/8"	7'-11 1/2"	4'-0 1/8"	29'-10 5/8"	6'-9"	2'-3 1/2"		26	11'-3"	16	10'-6 3/8"	11	5	Var.	5	14'-0"	5	Var.	5	23'-8"	17		29		1354	21.26
16	10'-1"	2'-1 1"	5'-7 3/8"	7'-11 1/2"	4'-0 1/8"	29'-10 5/8"	6'-9"	2'-3 1/2"		26	12'-5"	18	11'-6 3/8"	12	6	Var.	5	15'-3"	6	Var.	5	25'-1"	19		32		1574	24.79

DESIGN NO.	TWO CURBS Reinf. bars same size as A bars. 4CH1 Length	4CH2 Length	Quant's. Steel Lbs.	Concrete cu. Yds.	Concrete in one Curtain Wall Cu. Yds. per Foot of Depth.	TOTAL QUANTITIES 38' ROADWAY Reinf. Steel Lbs.	Class A Concrete cu. Yds.	DESIGN NO.
1	1'-6"	1'-6"	7					
2	1'-6"	1'-6"	7			131	2.29	1
3	1'-6"	1'-6"	7			206	3.60	3
4	1'-6"	1'-6"	7			293	5.15	4
5	1'-6"	1'-6"	7			391	6.93	5
6	1'-6"	1'-6"	7			509	9.77	7
7	1'-6"	1'-6"	7			237	4.19	6
8	1'-6"	1'-6"	7			331	5.93	8
9	1'-6"	1'-6"	7			438	7.89	9
10	1'-6"	1'-6"	7			562	10.93	10
11	1'-6"	1'-6"	7			671	13.57	11
12	1'-6"	1'-6"	7			1053	16.48	12
13	1'-6"	1'-6"	7			629	12.07	13
14	1'-6"	1'-6"	7			956	14.89	14
15	1'-6"	1'-6"	7			1148	17.98	15
16	1'-6"	1'-6"	7			1354	21.26	16

	4CH1 Length	4CH2 Length	Steel Lbs.	Concrete cu. Yds.	Concrete in one Curtain Wall Cu. Yds. per Foot of Depth.	Reinf. Steel Lbs.	Class A Concrete cu. Yds.	
	1'-6"	1'-6"	7			1354	21.26	
	1'-6"	1'-6"	7			1574	24.79	
	1'-6"	1'-6"	7			1797	28.32	
	1'-6"	1'-6"	7			2020	31.85	
	1'-6"	1'-6"	7			37923	600.18