REVISIONS	
DESCRIPTION	DATE
ARROW SPACING	12/19/01

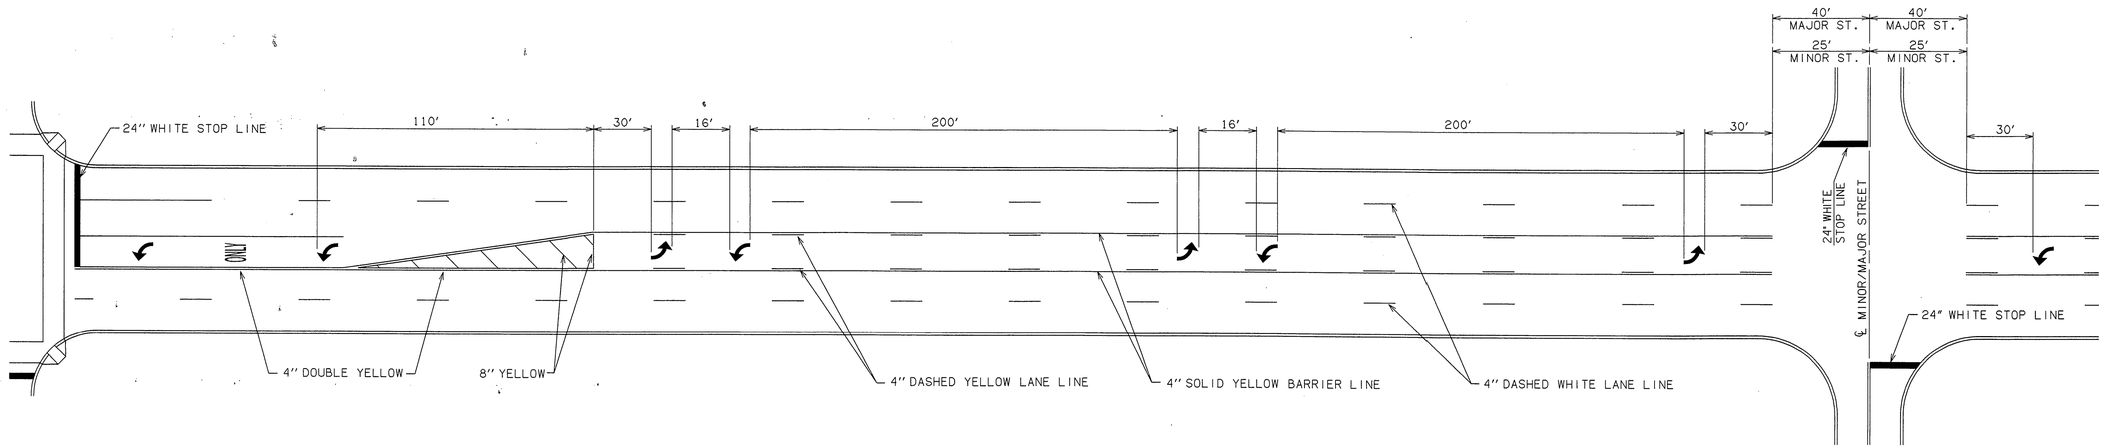

FIFTH LANE PAVEMENT MARKING DETAIL

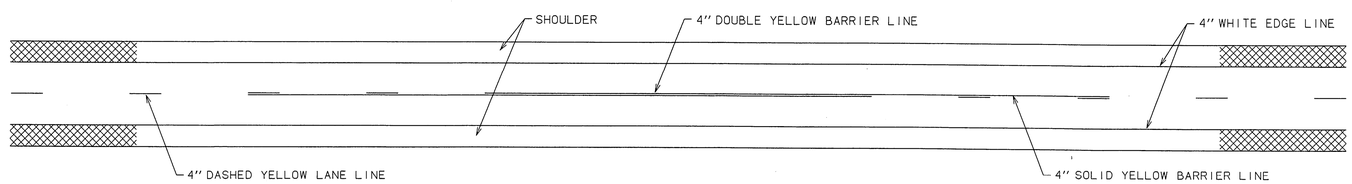

TWO LANE RURAL ROADWAY PAVEMENT MARKINGS

APPROVED BY TRAFFIC ENGINEER Harold Smith DATE 12-20-2001

OKLAHOMA DEPT. OF TRANSPORTATION
TRAFFIC STANDARD (ENGLISH)

PAVEMENT MARKING

1999 SPECIFICATIONS	PM2-1	01E
		T-2E

TRFPC36 T:\STDS_02\T002E.dgn 2:34:54 PM 12/20/01