C.H. GUERNSEY & COMPANY - OK CA (10) PE Expires 06/30/16

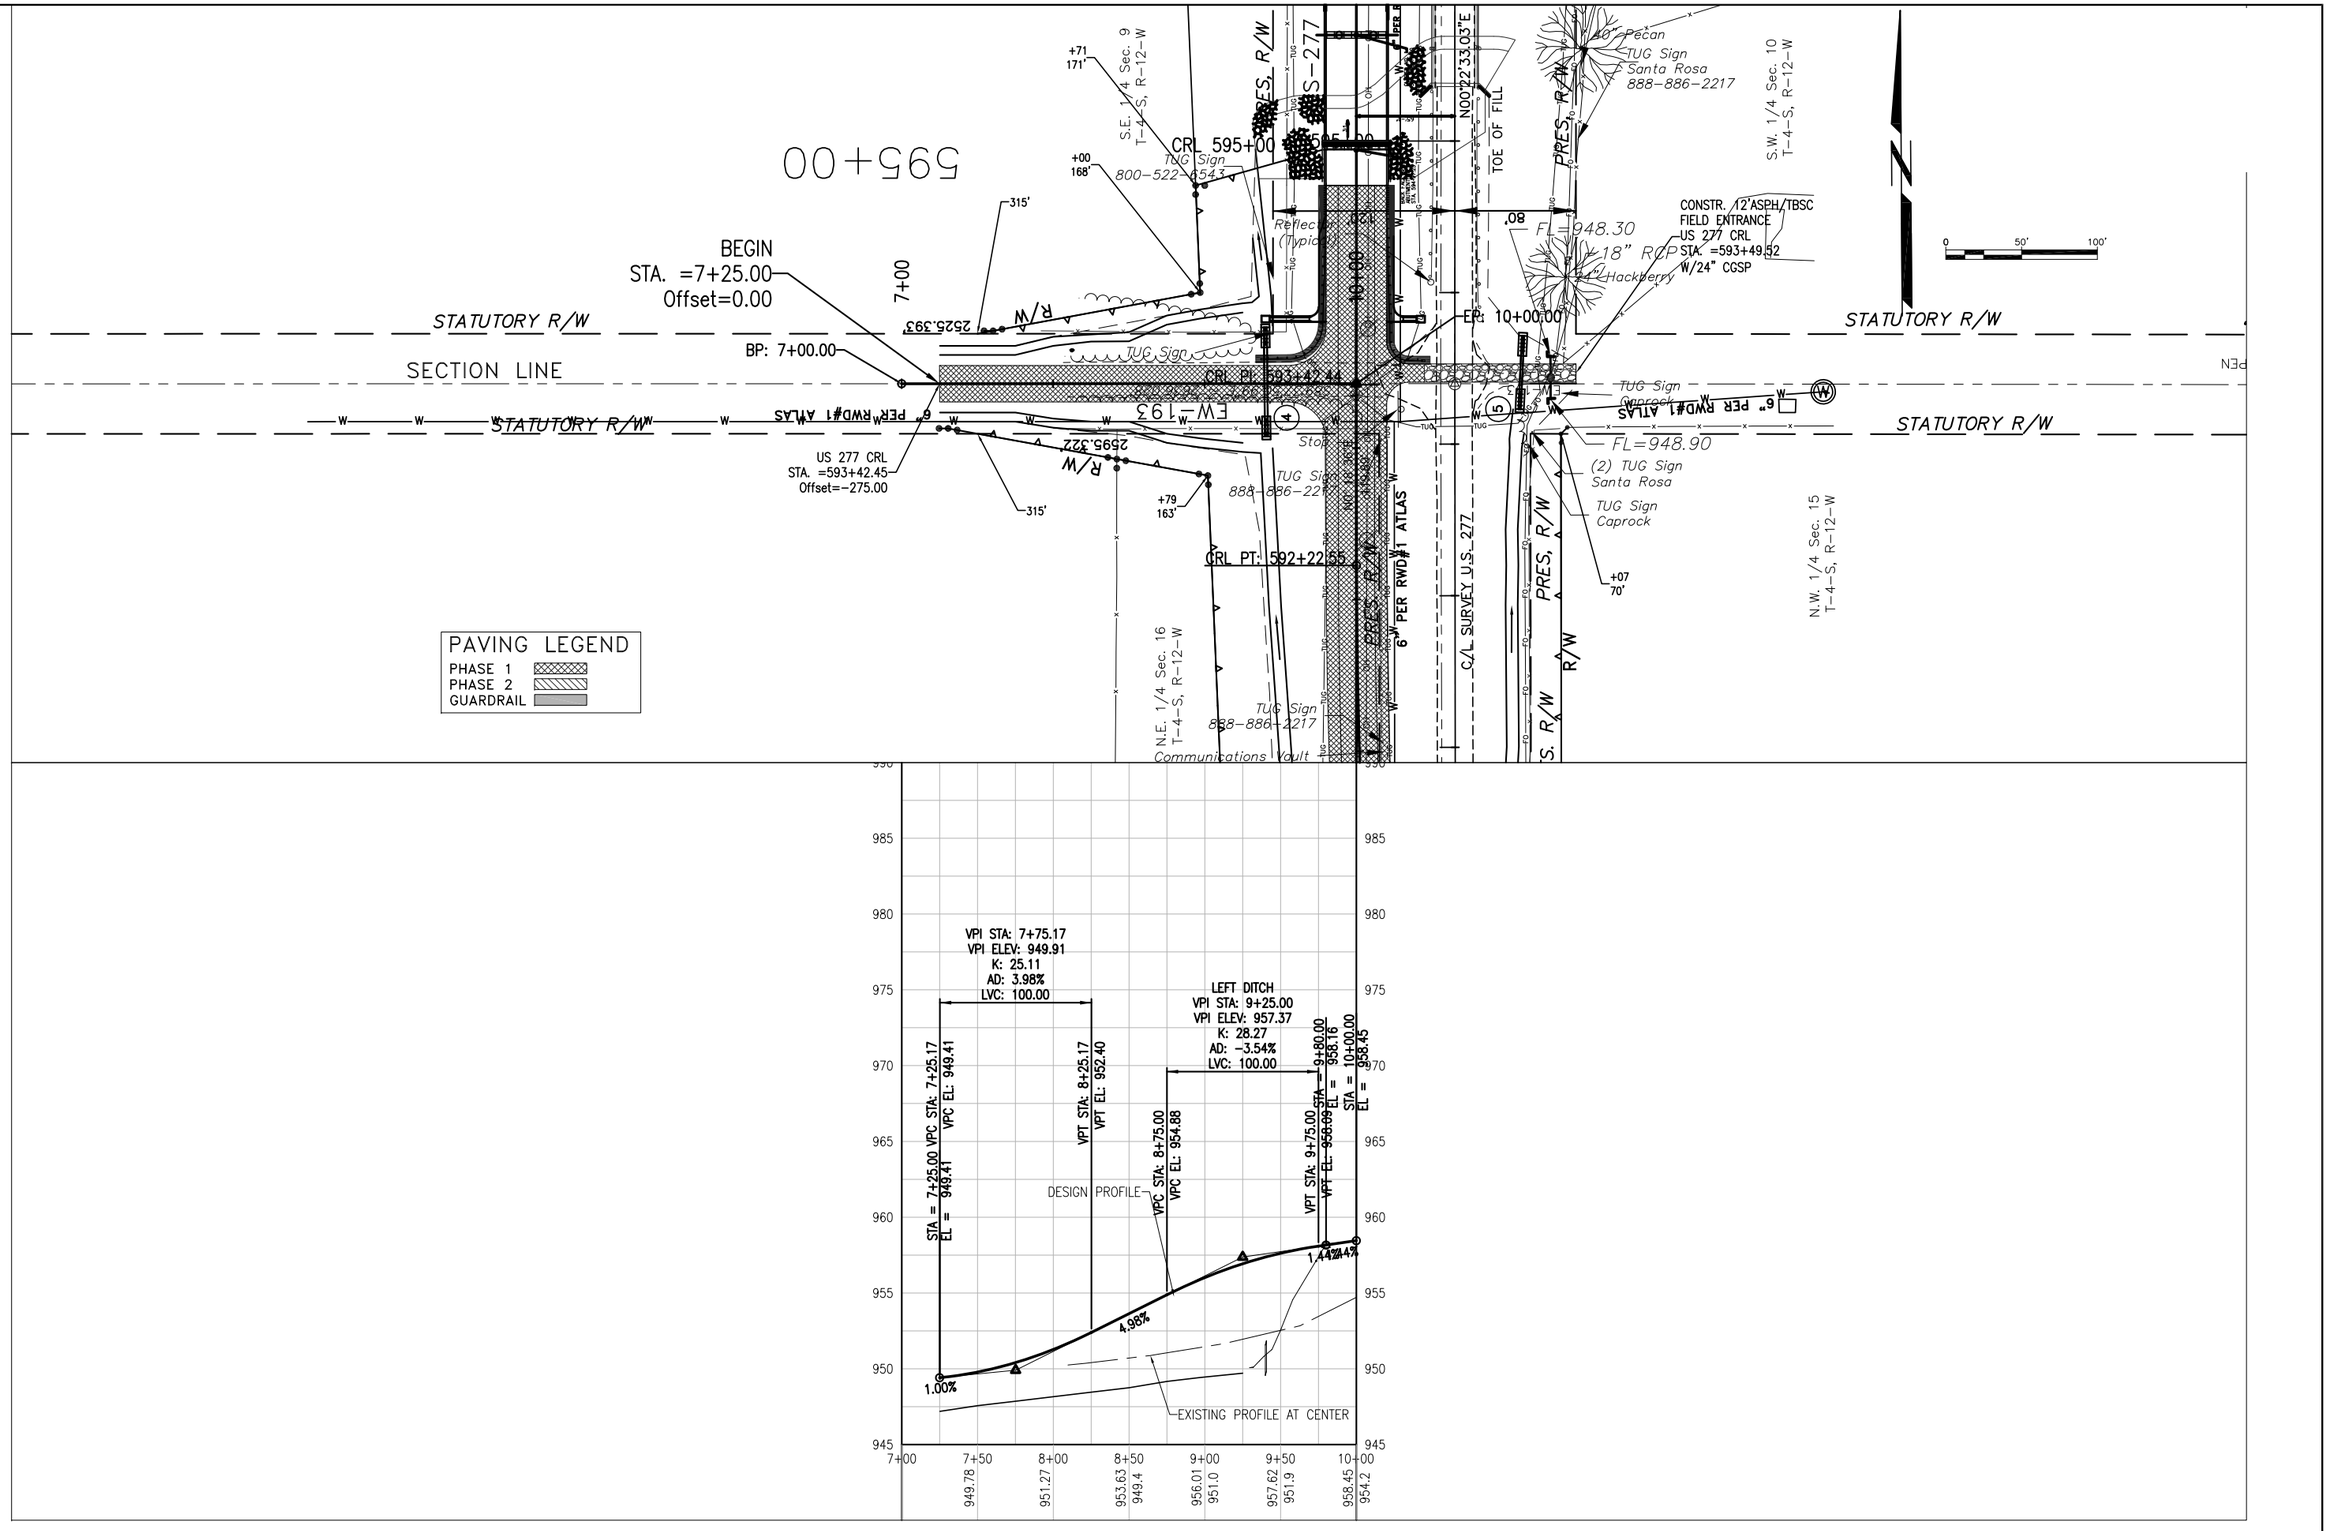

1/29/2016 M:\7697\010\US-277 Deep Red Creek\Plans\DEEP RED CREEK CSIT.dwg