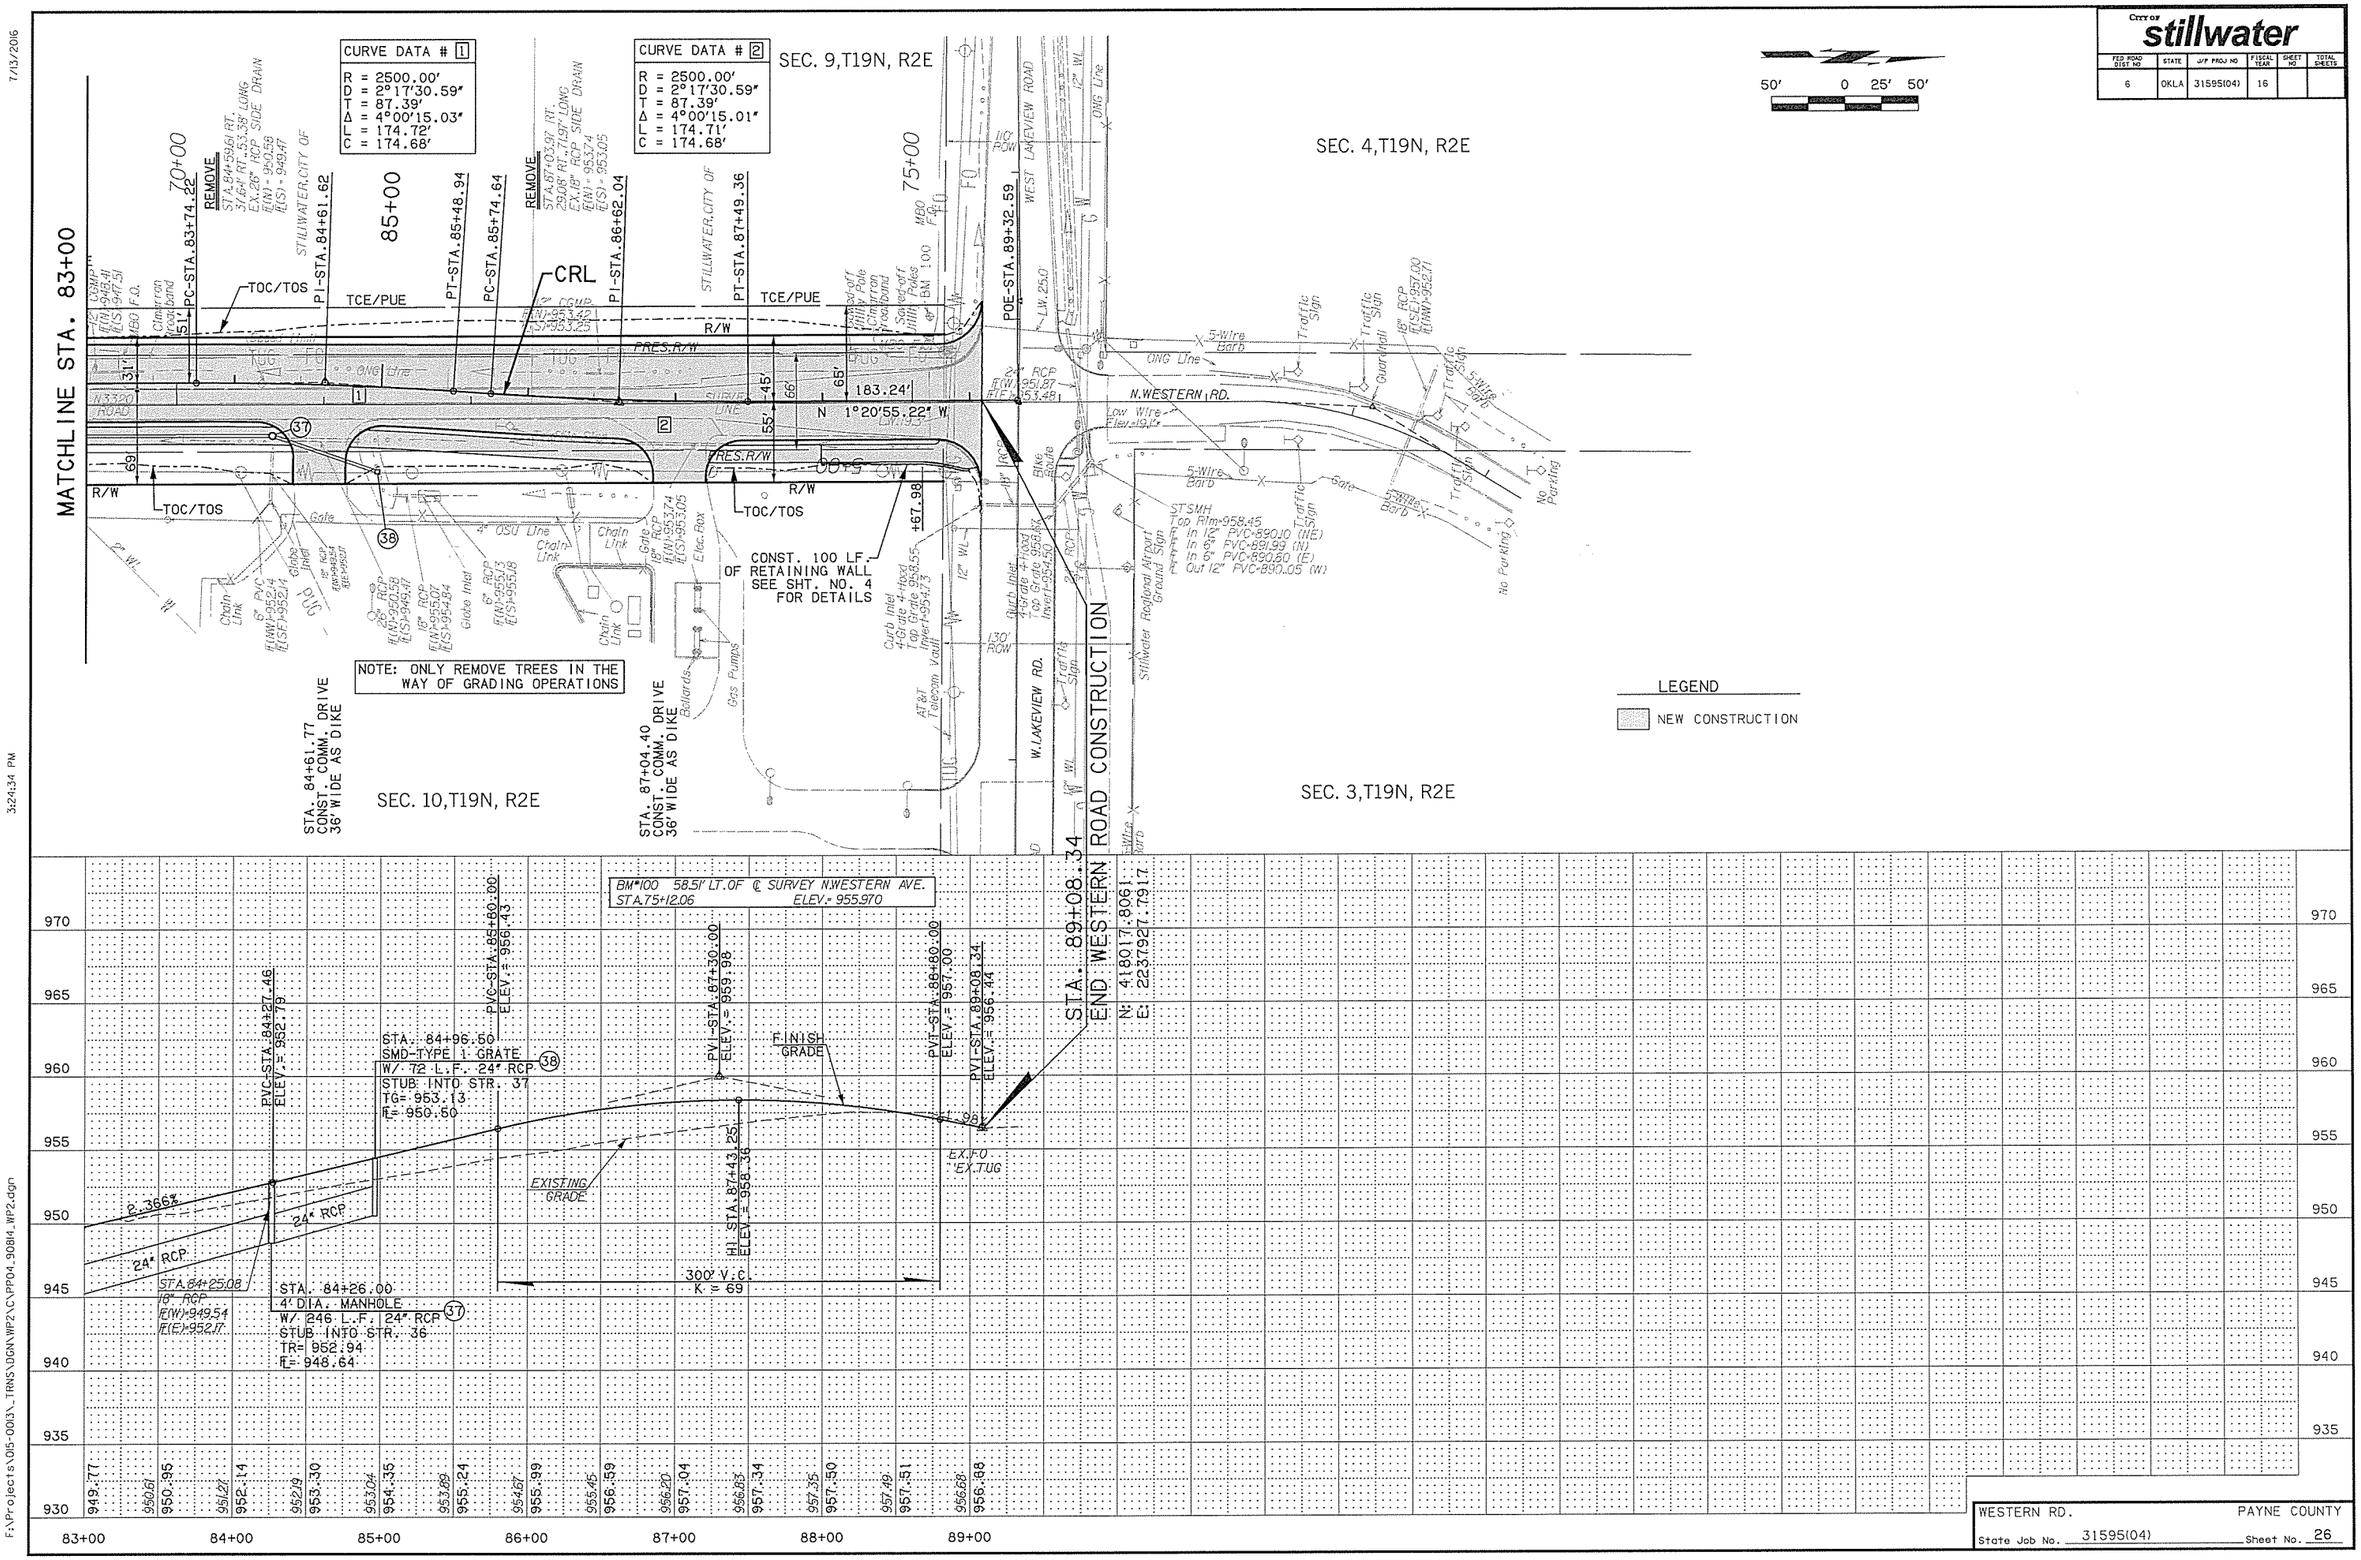

City of stillwater

FED ROAD DIST NO	STATE	J/P PROJ NO	FISCAL YEAR	SHEET NO	TOTAL SHEETS
6	OKLA	31595(04)	16		

WESTERN RD. PAYNE COUNTY

State Job No. 31595(04) Sheet No. 26

F:\Projects\015-0013_TRNS\DGN\WP2\C\PP04_90814_WP2.dgn

3:24:34 PM

7/13/2016