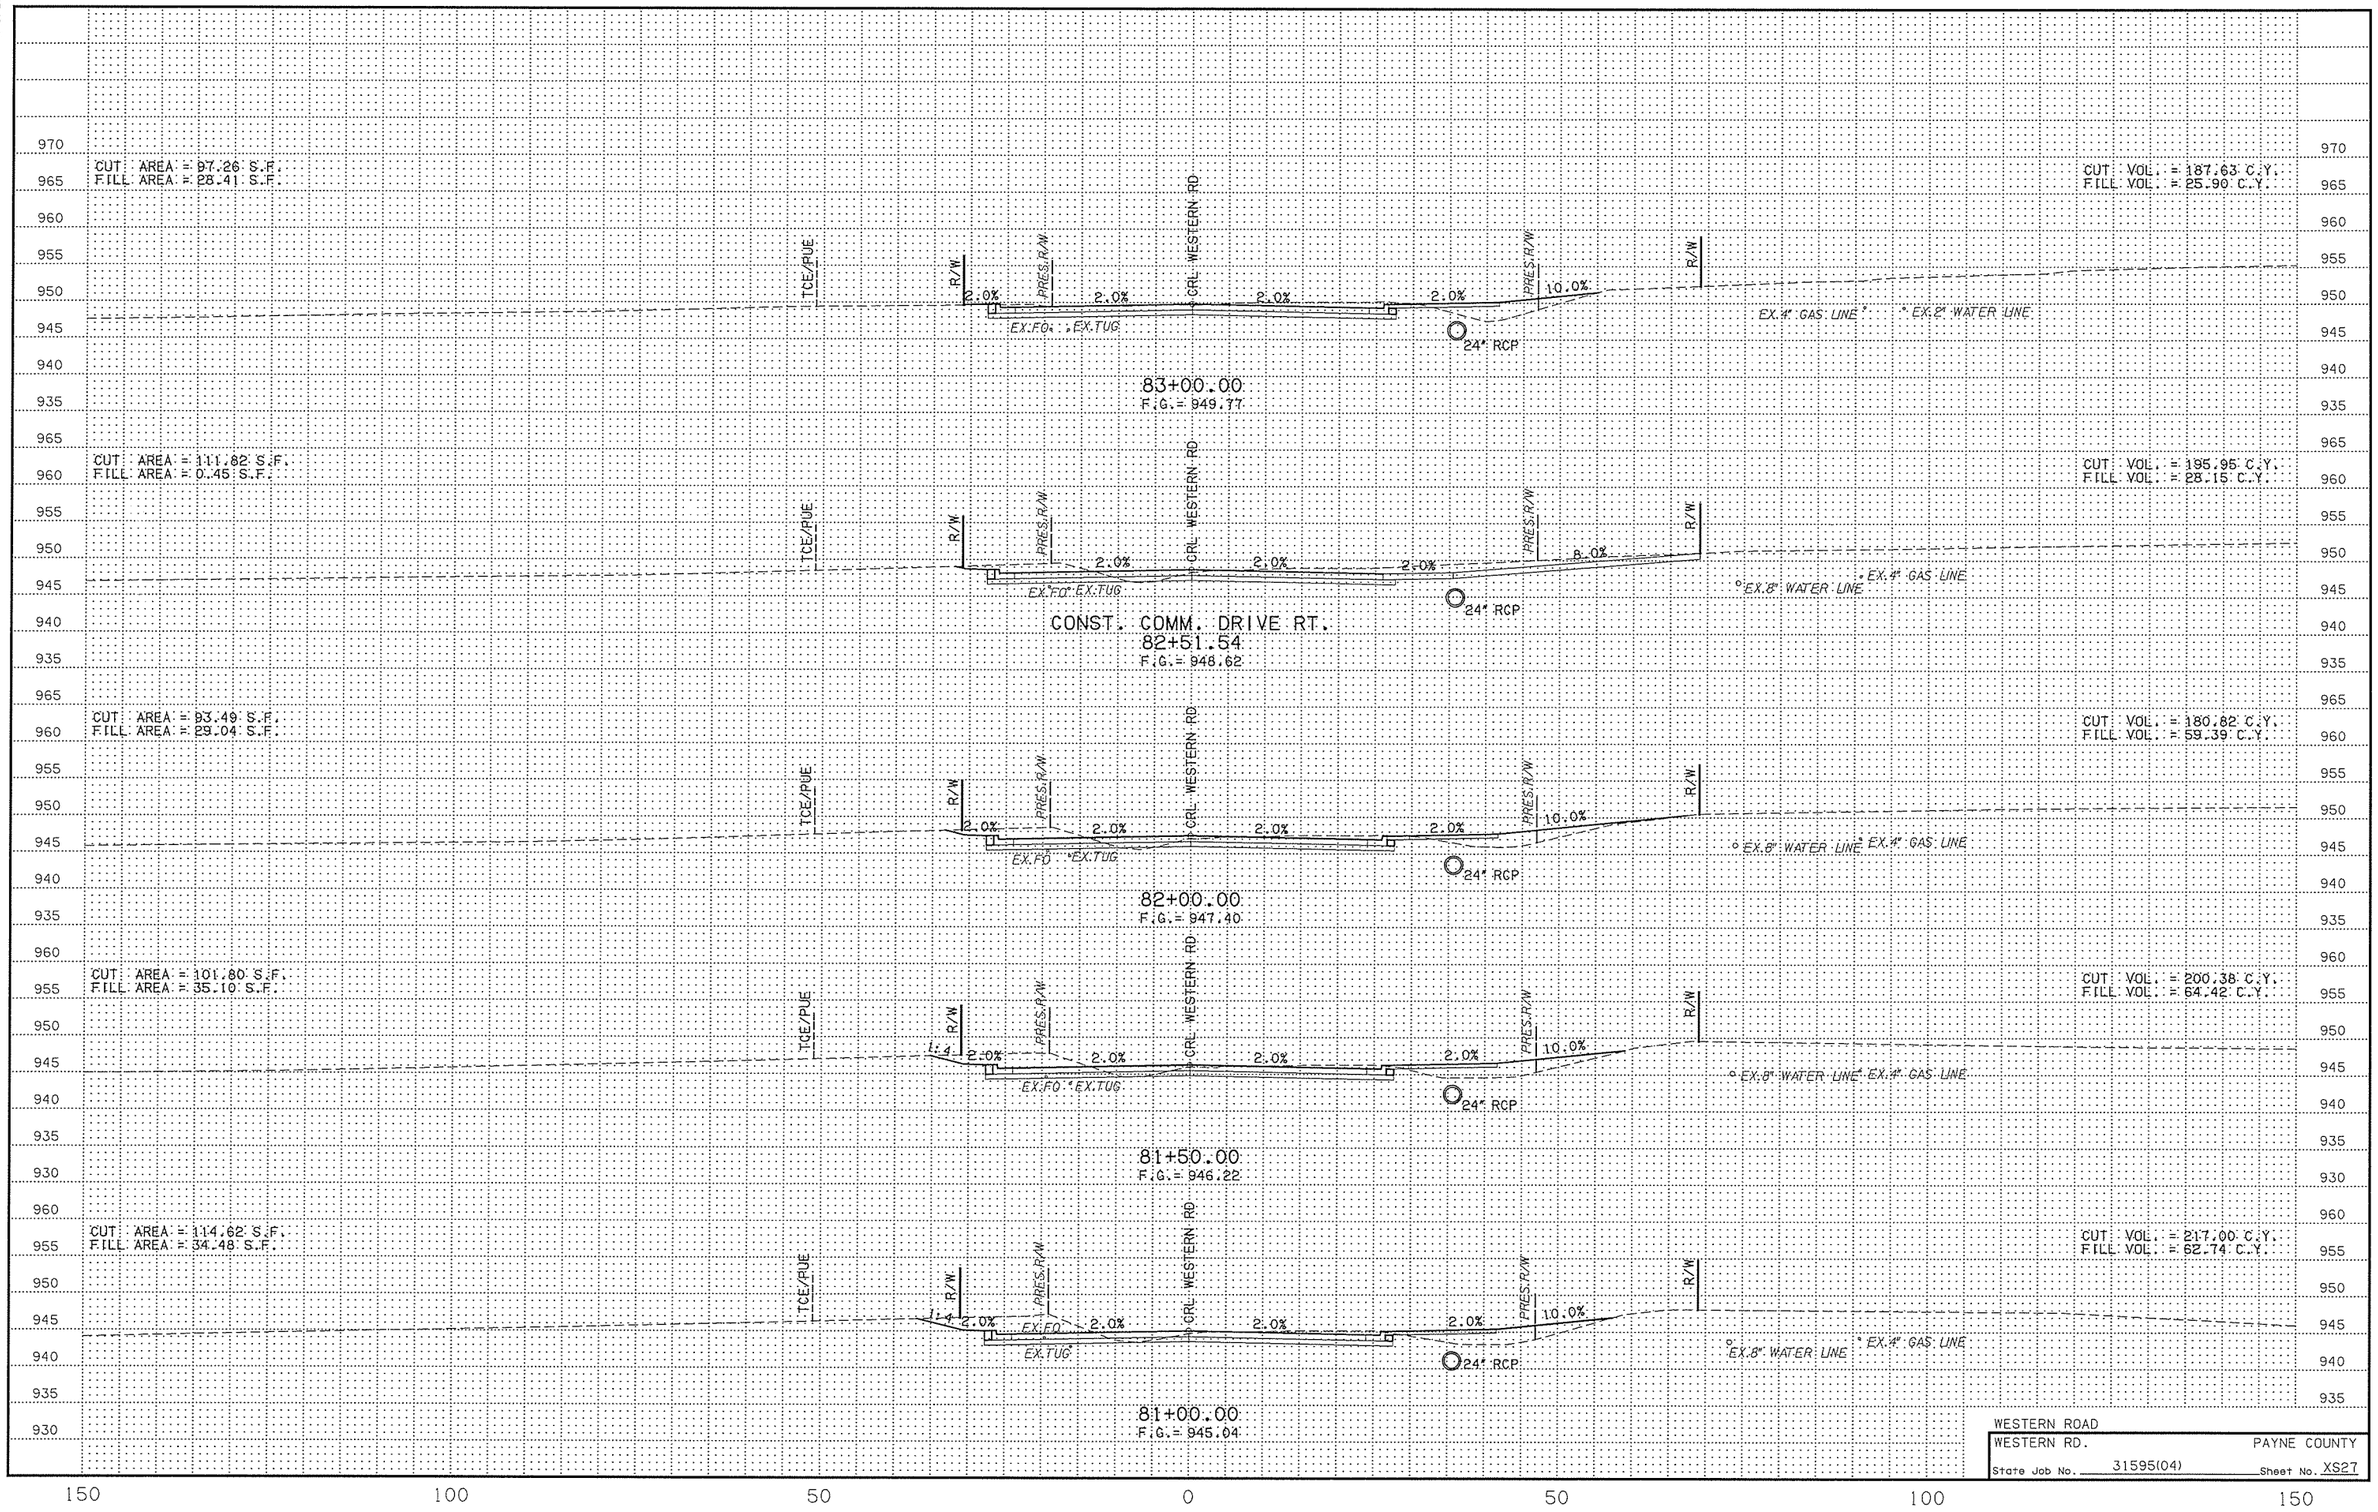

WESTERN ROAD

WESTERN RD. PAYNE COUNTY

State Job No. 31595(04) Sheet No. XS27

7/13/2016

3:26:48 PM

F:\Projects\05-003_TRNS\DGN\WP2\C\XS27.dgn