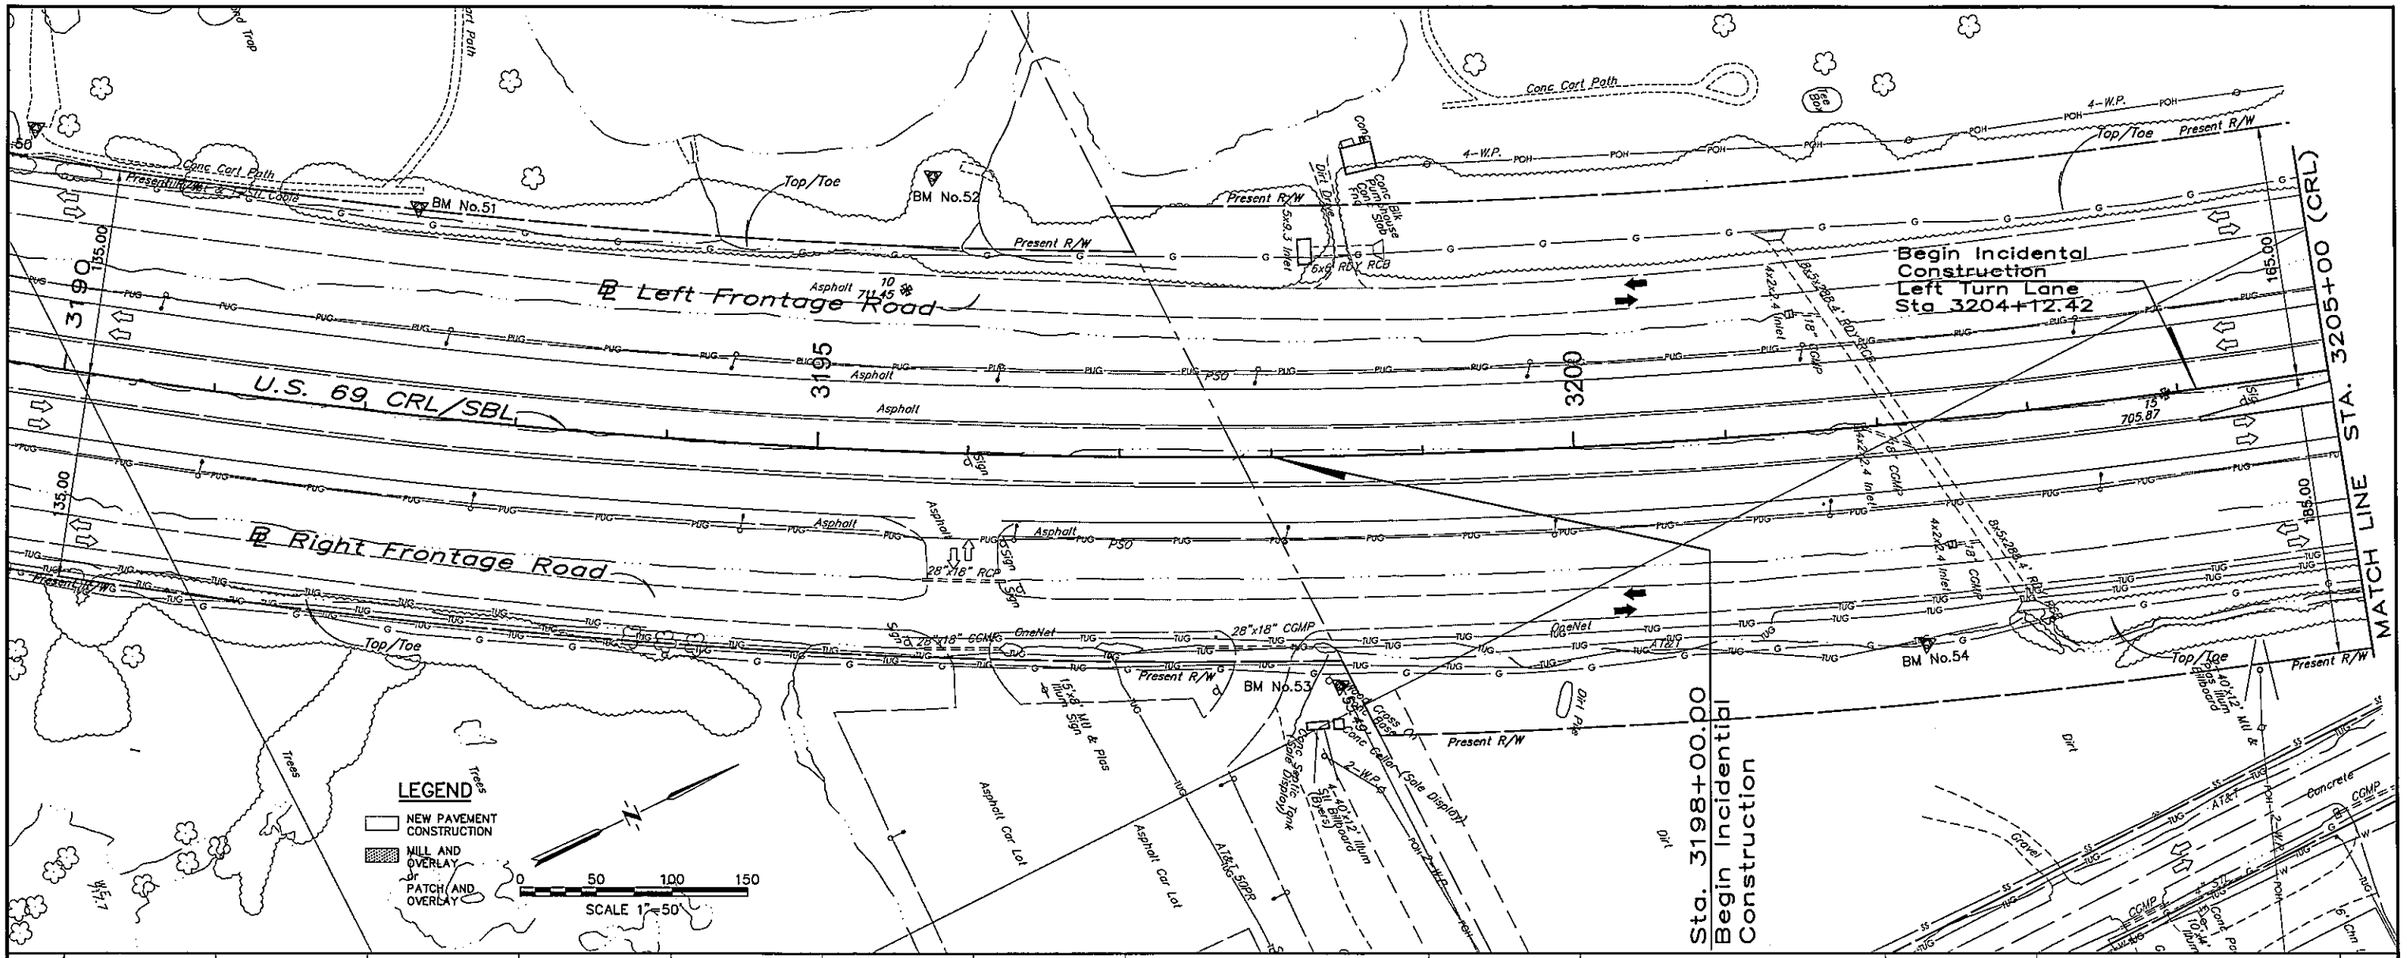

UTILITIES

OWNER	ADDRESS	PHONE NUMBER
CITY OF McALESTER	1ST AND WASHINGTON McALESTER, OK 74502	918-423-9300
PSO/AEP		918-426-7985
ONE NET	655 RESEARCH PARKWAY SUITE 200 OKLAHOMA CITY, OK 73104	405-225-9453
CENTERPOINT ENERGY	4262 E. US HWY 270 McALESTER, OK 74501	580-512-5880
PITTSBURG COUNTY RWD 5	P.O. BOX 102 McALESTER, OK 74502	
ENABLE MIDSTREAM PARTNERS	.	405-556-2430
AT&T	1425 OAK STREET KANSAS CITY, MO 64106	816-275-4014
VYVE BROADBAND	.	405-788-1898
CHEROKEE COMMUNICATIONS	.	580-434-5375

BM 51 80d Spike East triple 12" Oak Sta. 3192+21, 136' Lt CRL Elev. 718.09

BM 52 80d Spike NE side 18" Oak Sta. 3195+70, 182' Lt CRL Elev. 712.09

BM 53 Chiseled Square NW Concrete Sign base Sta. 3198+42, 151' Rt CRL Elev. 705.84

BM 54 80d Spike West Side 14" Willow Sta. 3202+18, 146' Rt CRL Elev. 697.64

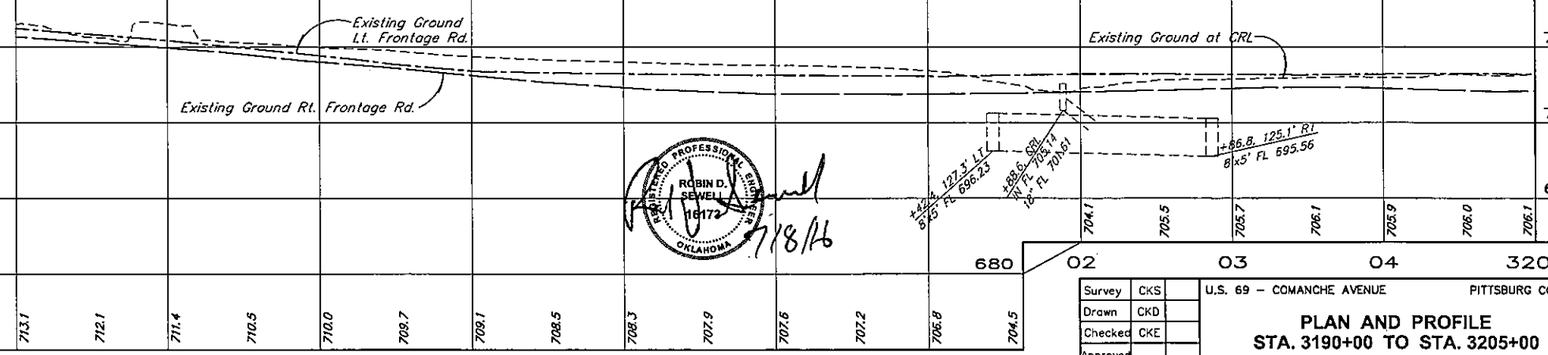

ROBIN D. SEWELL 16172 PROFESSIONAL ENGINEER OKLAHOMA 7/18/16

BEFORE YOU DIG CALL OKIE

Survey	CKS	
Drawn	CKD	
Checked	CKE	
Approved		
Squad	C & K	

U.S. 69 – COMANCHE AVENUE PITTSBURG COUNTY

PLAN AND PROFILE
STA. 3190+00 TO STA. 3205+00

JOB PIECE NO. 14999(04) SHEET NO. 30

S:\Projects\ODOT\US 69 Comanche\Acaddwg\ACAD PROJECT 1\US69com030-pp3190-3205.dwg, 7/14/2016 10:53:04 AM