REVISIONS		
REV. NO.	DESCRIPTION	DATE

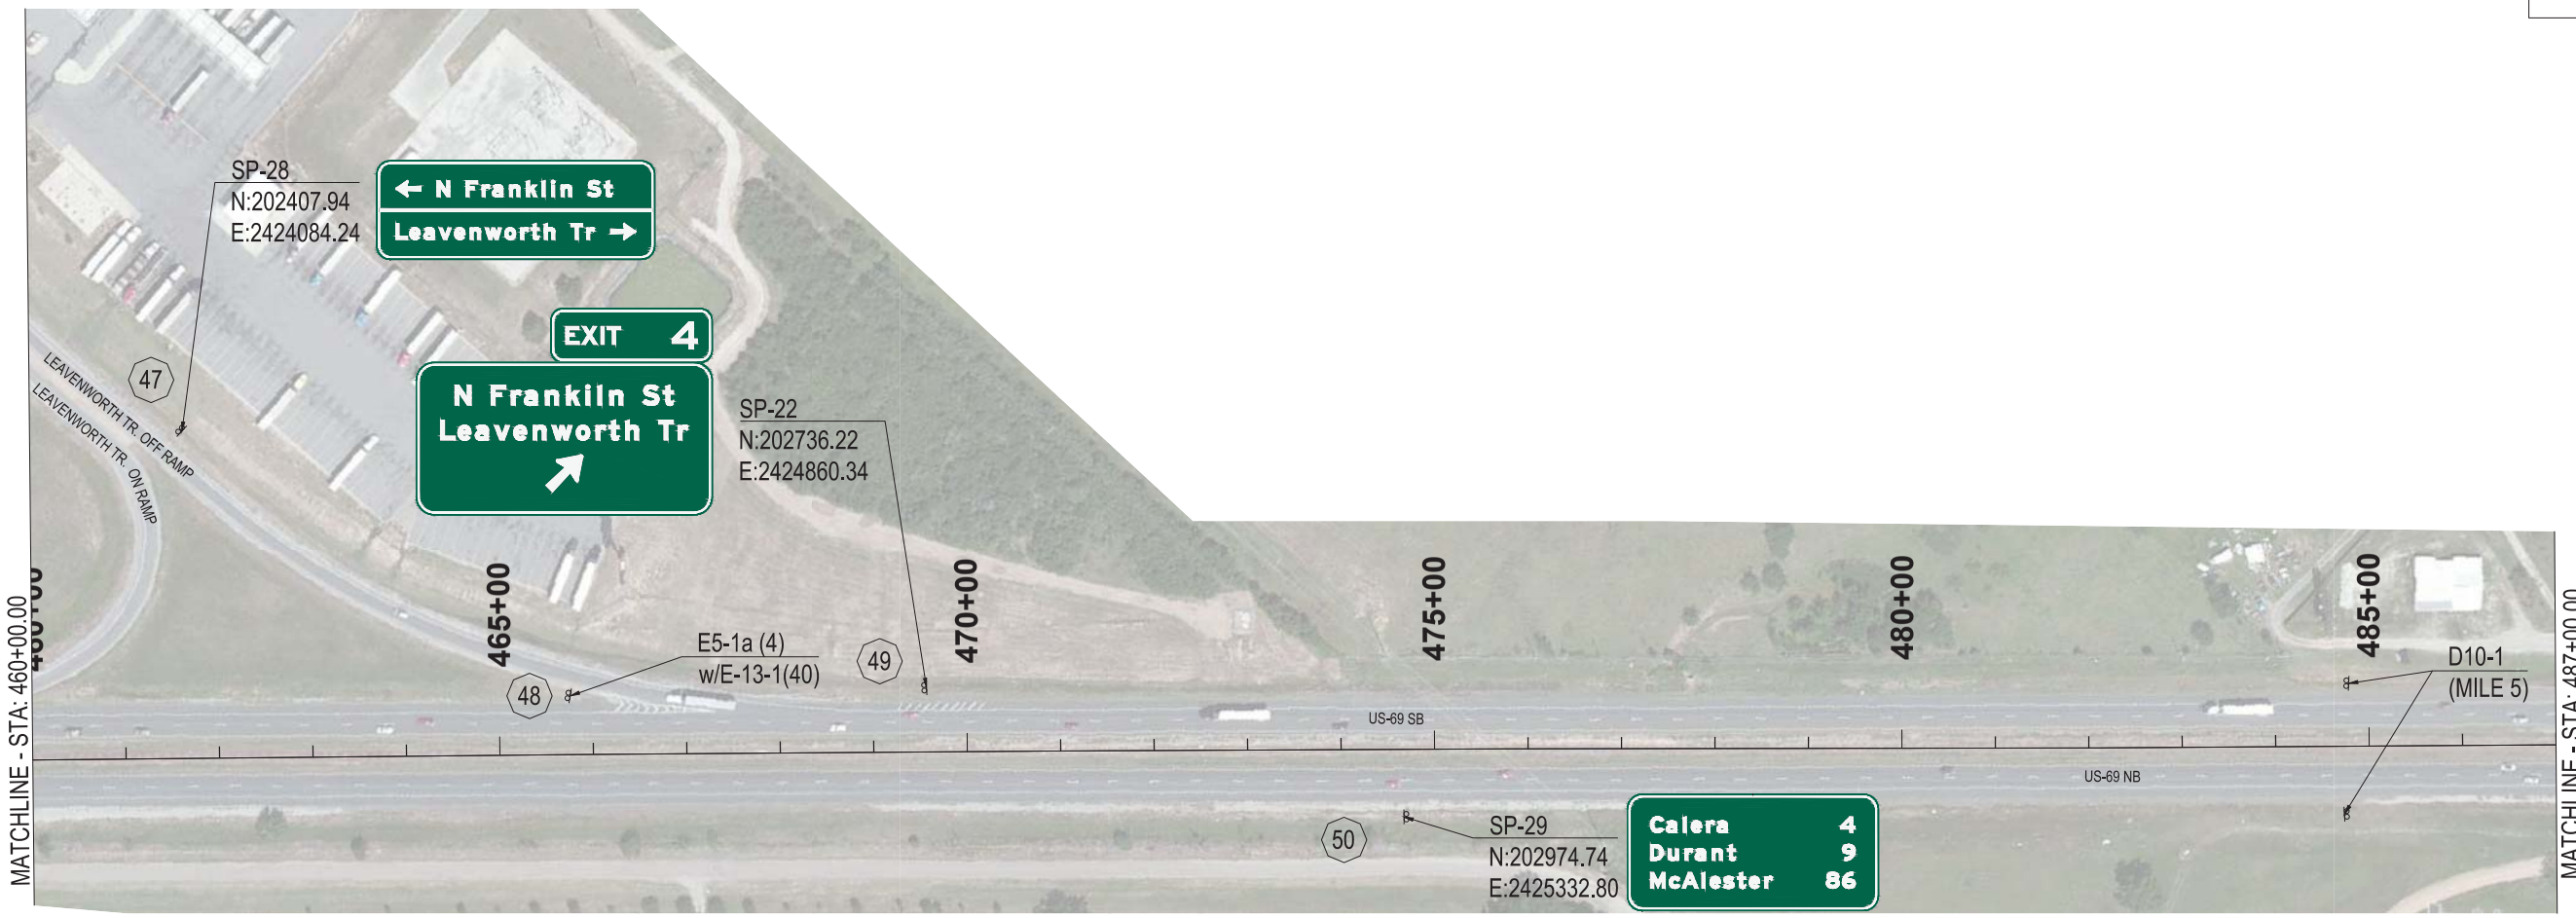

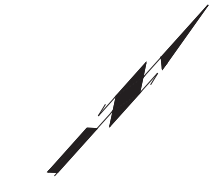

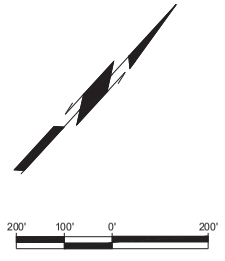

1000 WEST WILSHIRE BLVD.
SUITE 403-E
OKLAHOMA CITY, OK 73116
PHONE: (405) 384-5127
LEE ENGINEERING

US - 69 BRYAN COUNTY
DIVISION 2

SIGNING PLAN

STA: 460+00 TO STA: 514+00

State Job No. 33252(04) Sheet No. 16 OF 123