OKLAHOMA DEPARTMENT OF TRANSPORTATION					
FED. ROAD DIST. NO.	STATE	JOB PIECE NO.	FISCAL YEAR	SHEET NO.	TOTAL SHEETS
6	OKLA.				

REVISIONS	
DESCRIPTION	DATE

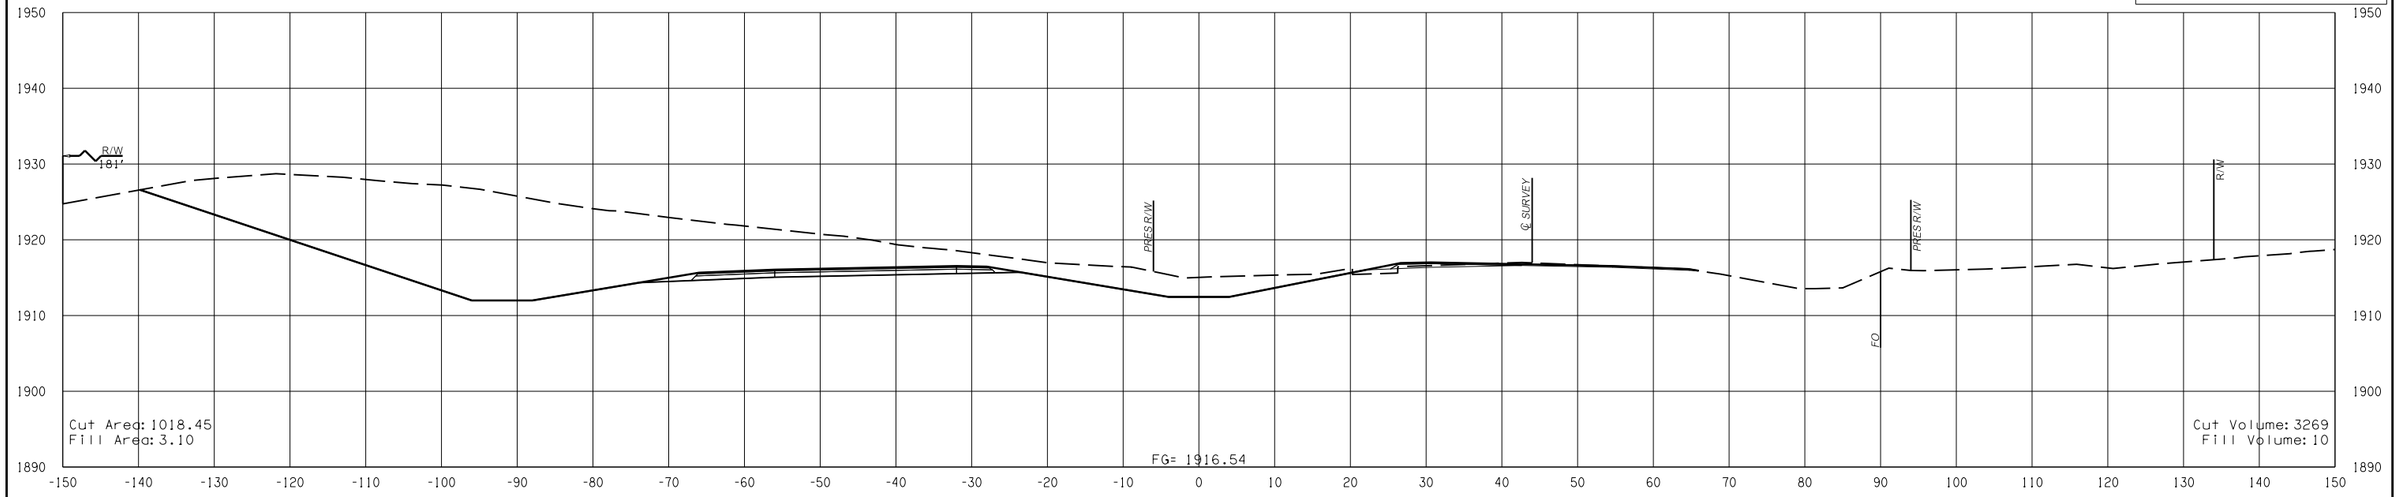

116+00.00

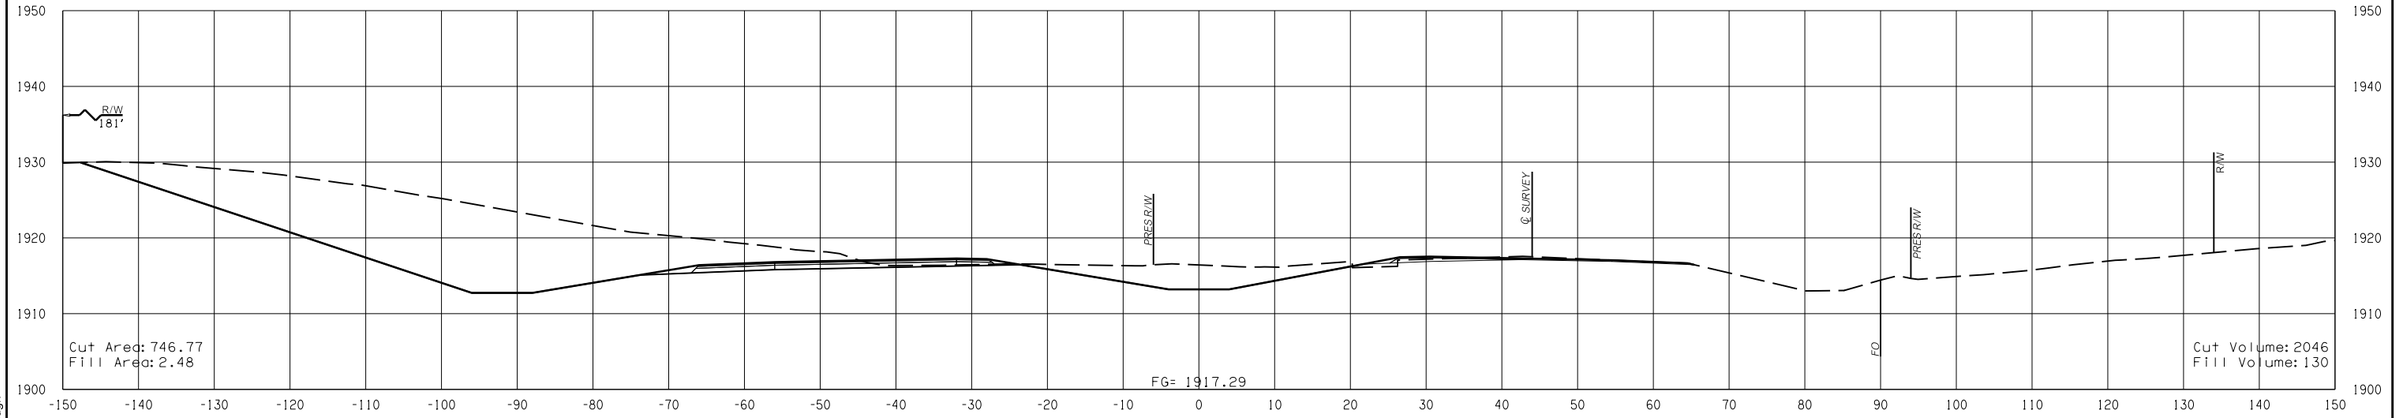

115+00.00

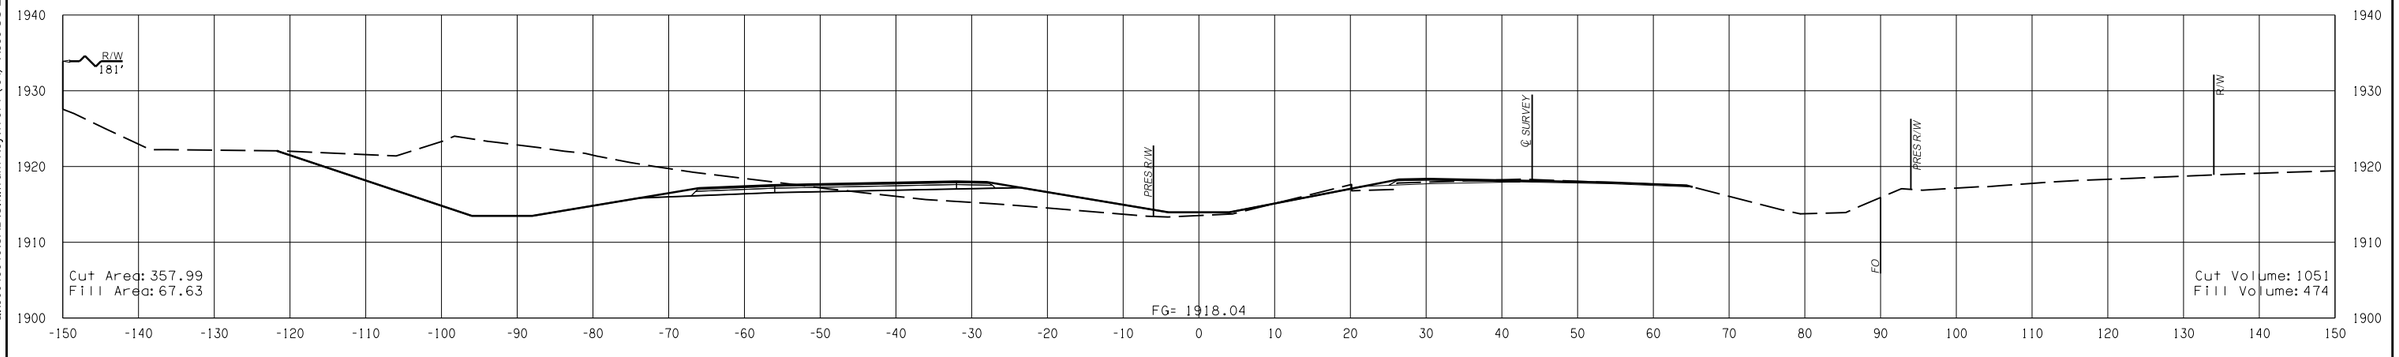

114+00.00

STATE JOB NO.	17671(34)	
DEWEY	COUNTY	SHEET NO. X6

8/2/2017 Q:\50045046\CAD\Civil\Tun Key\17671 (34) Xsec US-270-TurnKey.dgn