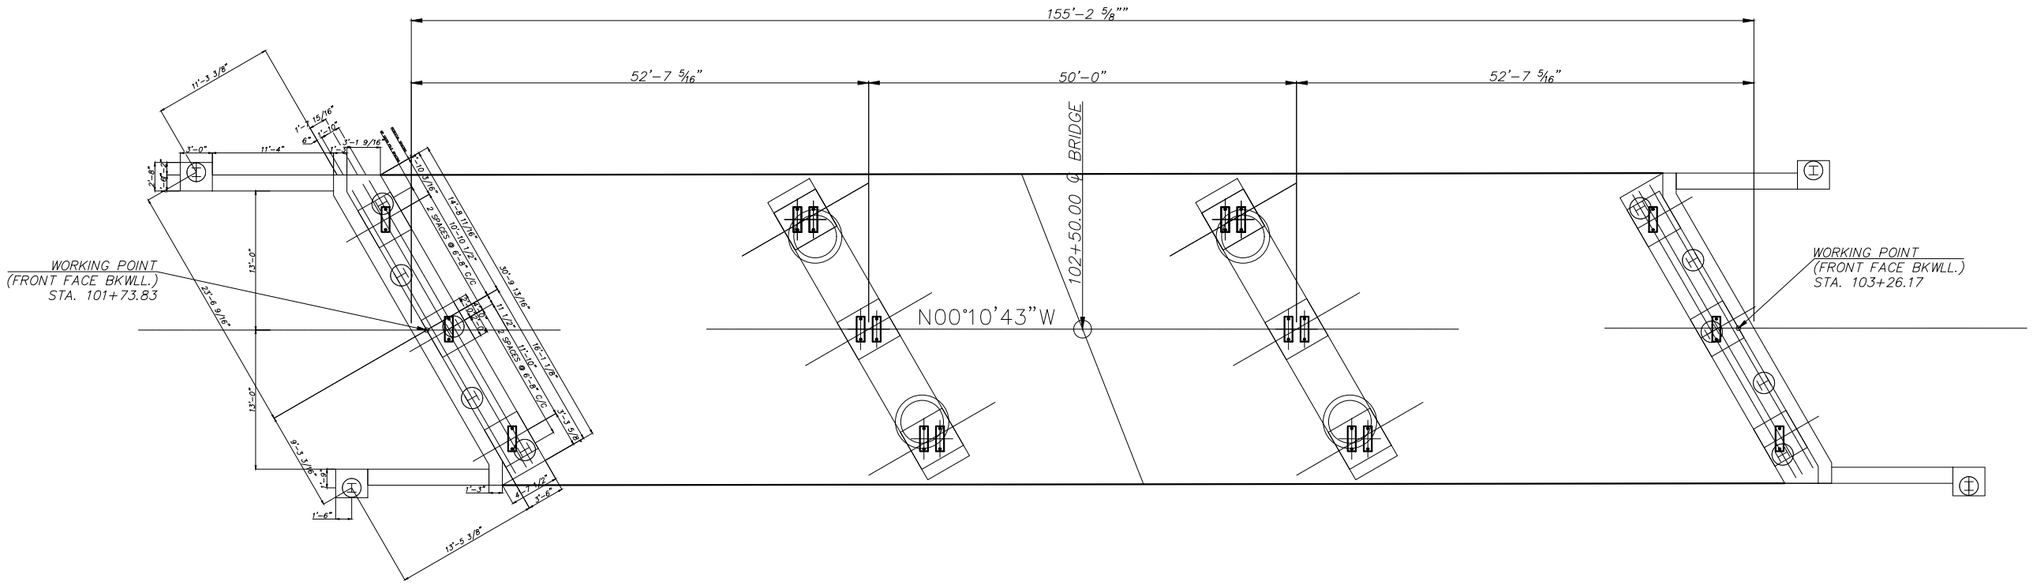

ABUT. 1

ABUT. 2

STAKING LAYOUT

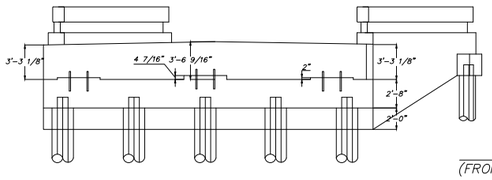

FRONT ELEVATION
(ABUTMENT 1)

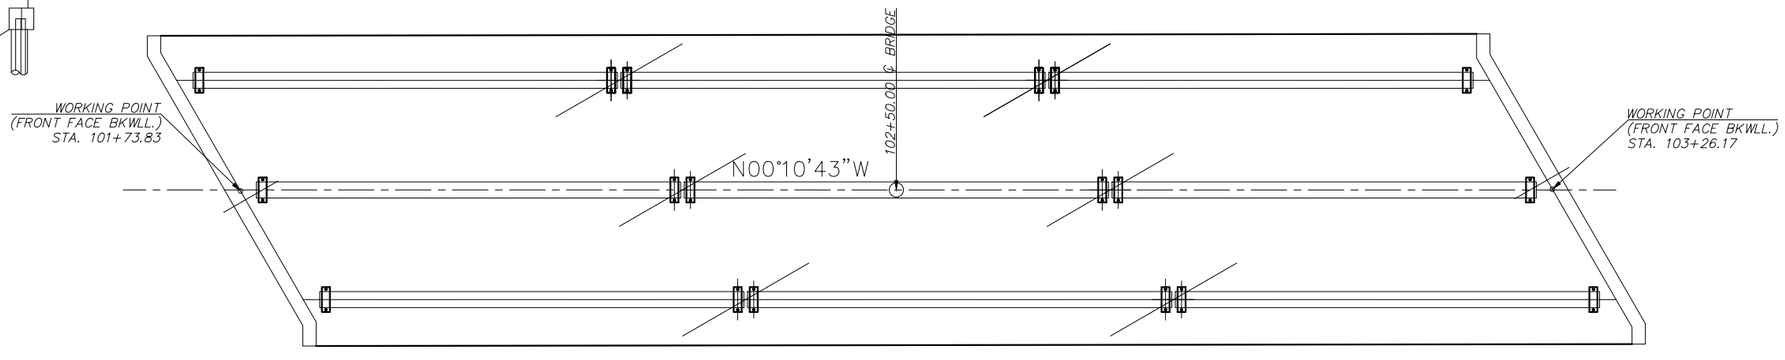

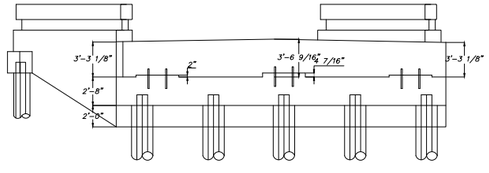

ABUT. 1

FRONT ELEVATION
(ABUTMENT 2)

ABUT. 2

ANCHOR BOLT AND PEDESTAL LAYOUT

MAJOR COUNTY SAND CREEK

STAKING LAYOUT, ANCHOR BOLTS & PEDESTAL LAYOUT

J/P NO. 28348(04) SHEET NO. B004