POE & ASSOCIATES, OKLAHOMA CITY, OK.

FED. ROAD DIST. NO.	STATE	JOB PIECE NO.	FISCAL YEAR	SHEET NO.	TOTAL SHEETS
6	OKLA.				

REVISIONS	
DESCRIPTION	DATE

AREA
CUT FILL

RT. – 64 0

VOLUME
CUT FILL

RT. – 98 1

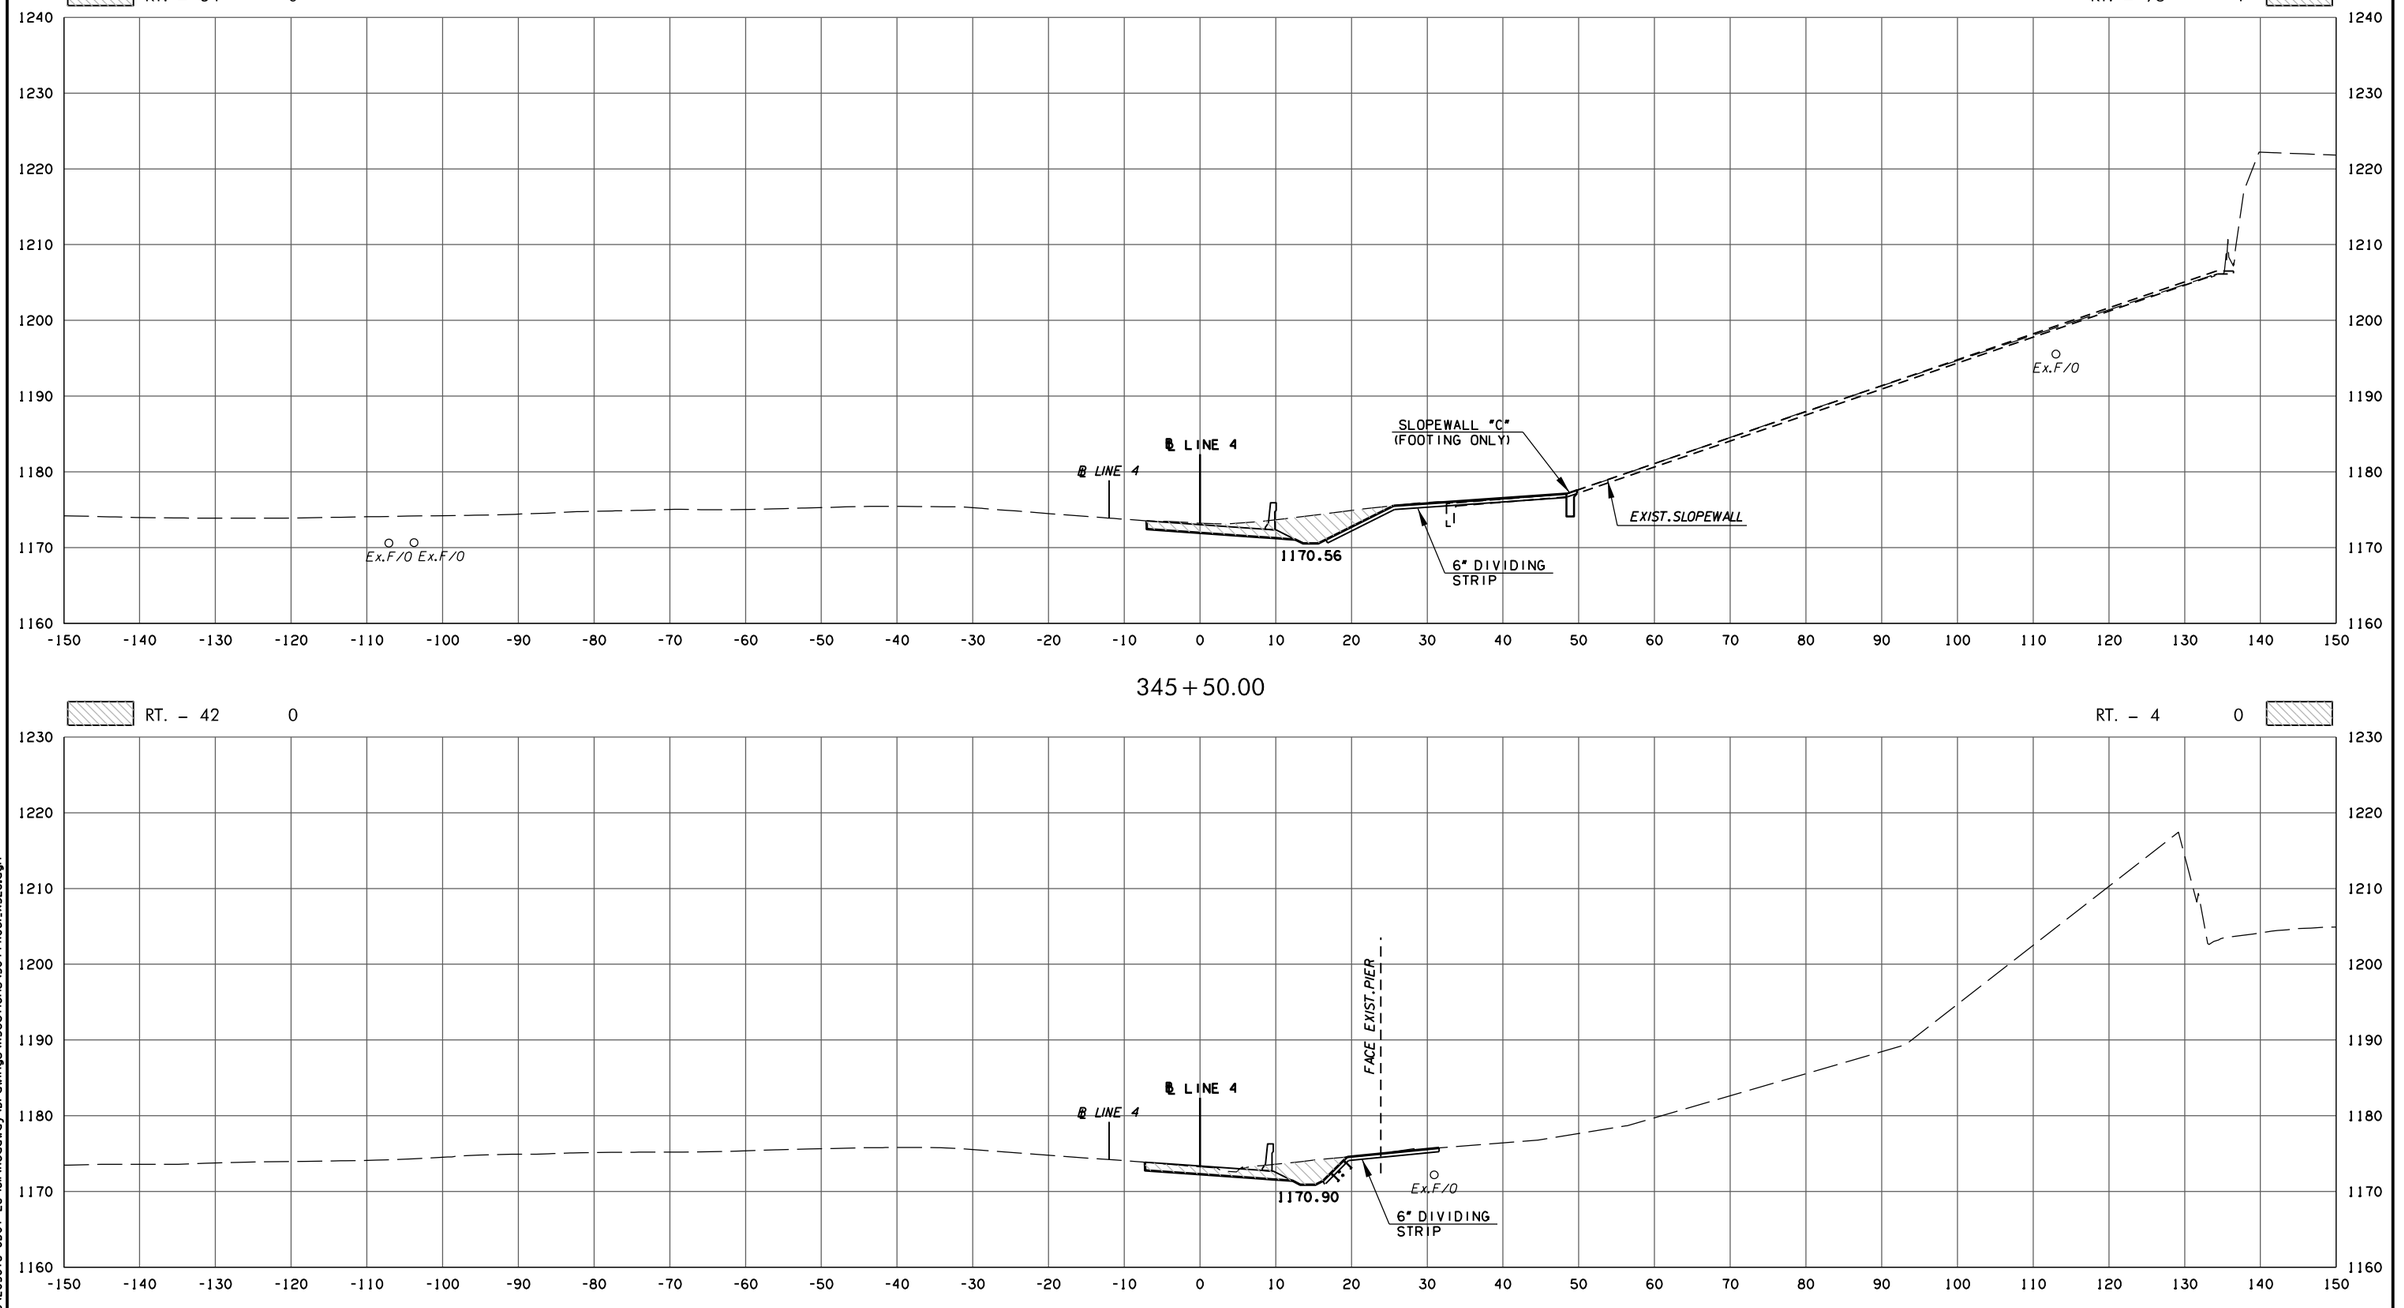

345+50.00

RT. – 42 0

RT. – 4 0

345+00.00

LINE 4

STATE JOB NO. 30444(06)
OKLAHOMA COUNTY SHEET NO. X68

8/31/2017 2:35:01 PM
H:\PROJECTS\203078 0001 EC-161\Roadway\Drawings\XSections\30444(06).XSEC.dgn