PROJECT NO.	YEAR	SHEET NO.	TOTAL SHEETS
10K11-001	2011	X34	

STAGE 1 AREAS		STAGE 2 AREAS		STAGE 3 AREAS		FINISH GRADE	STAGE 2 VOLUMES		STAGE 1 VOLUMES	
CUT	FILL	CUT	FILL	CUT	FILL		CUT	FILL	CUT	FILL
61	2911	0	0	294	0	119	0	0	93	1066

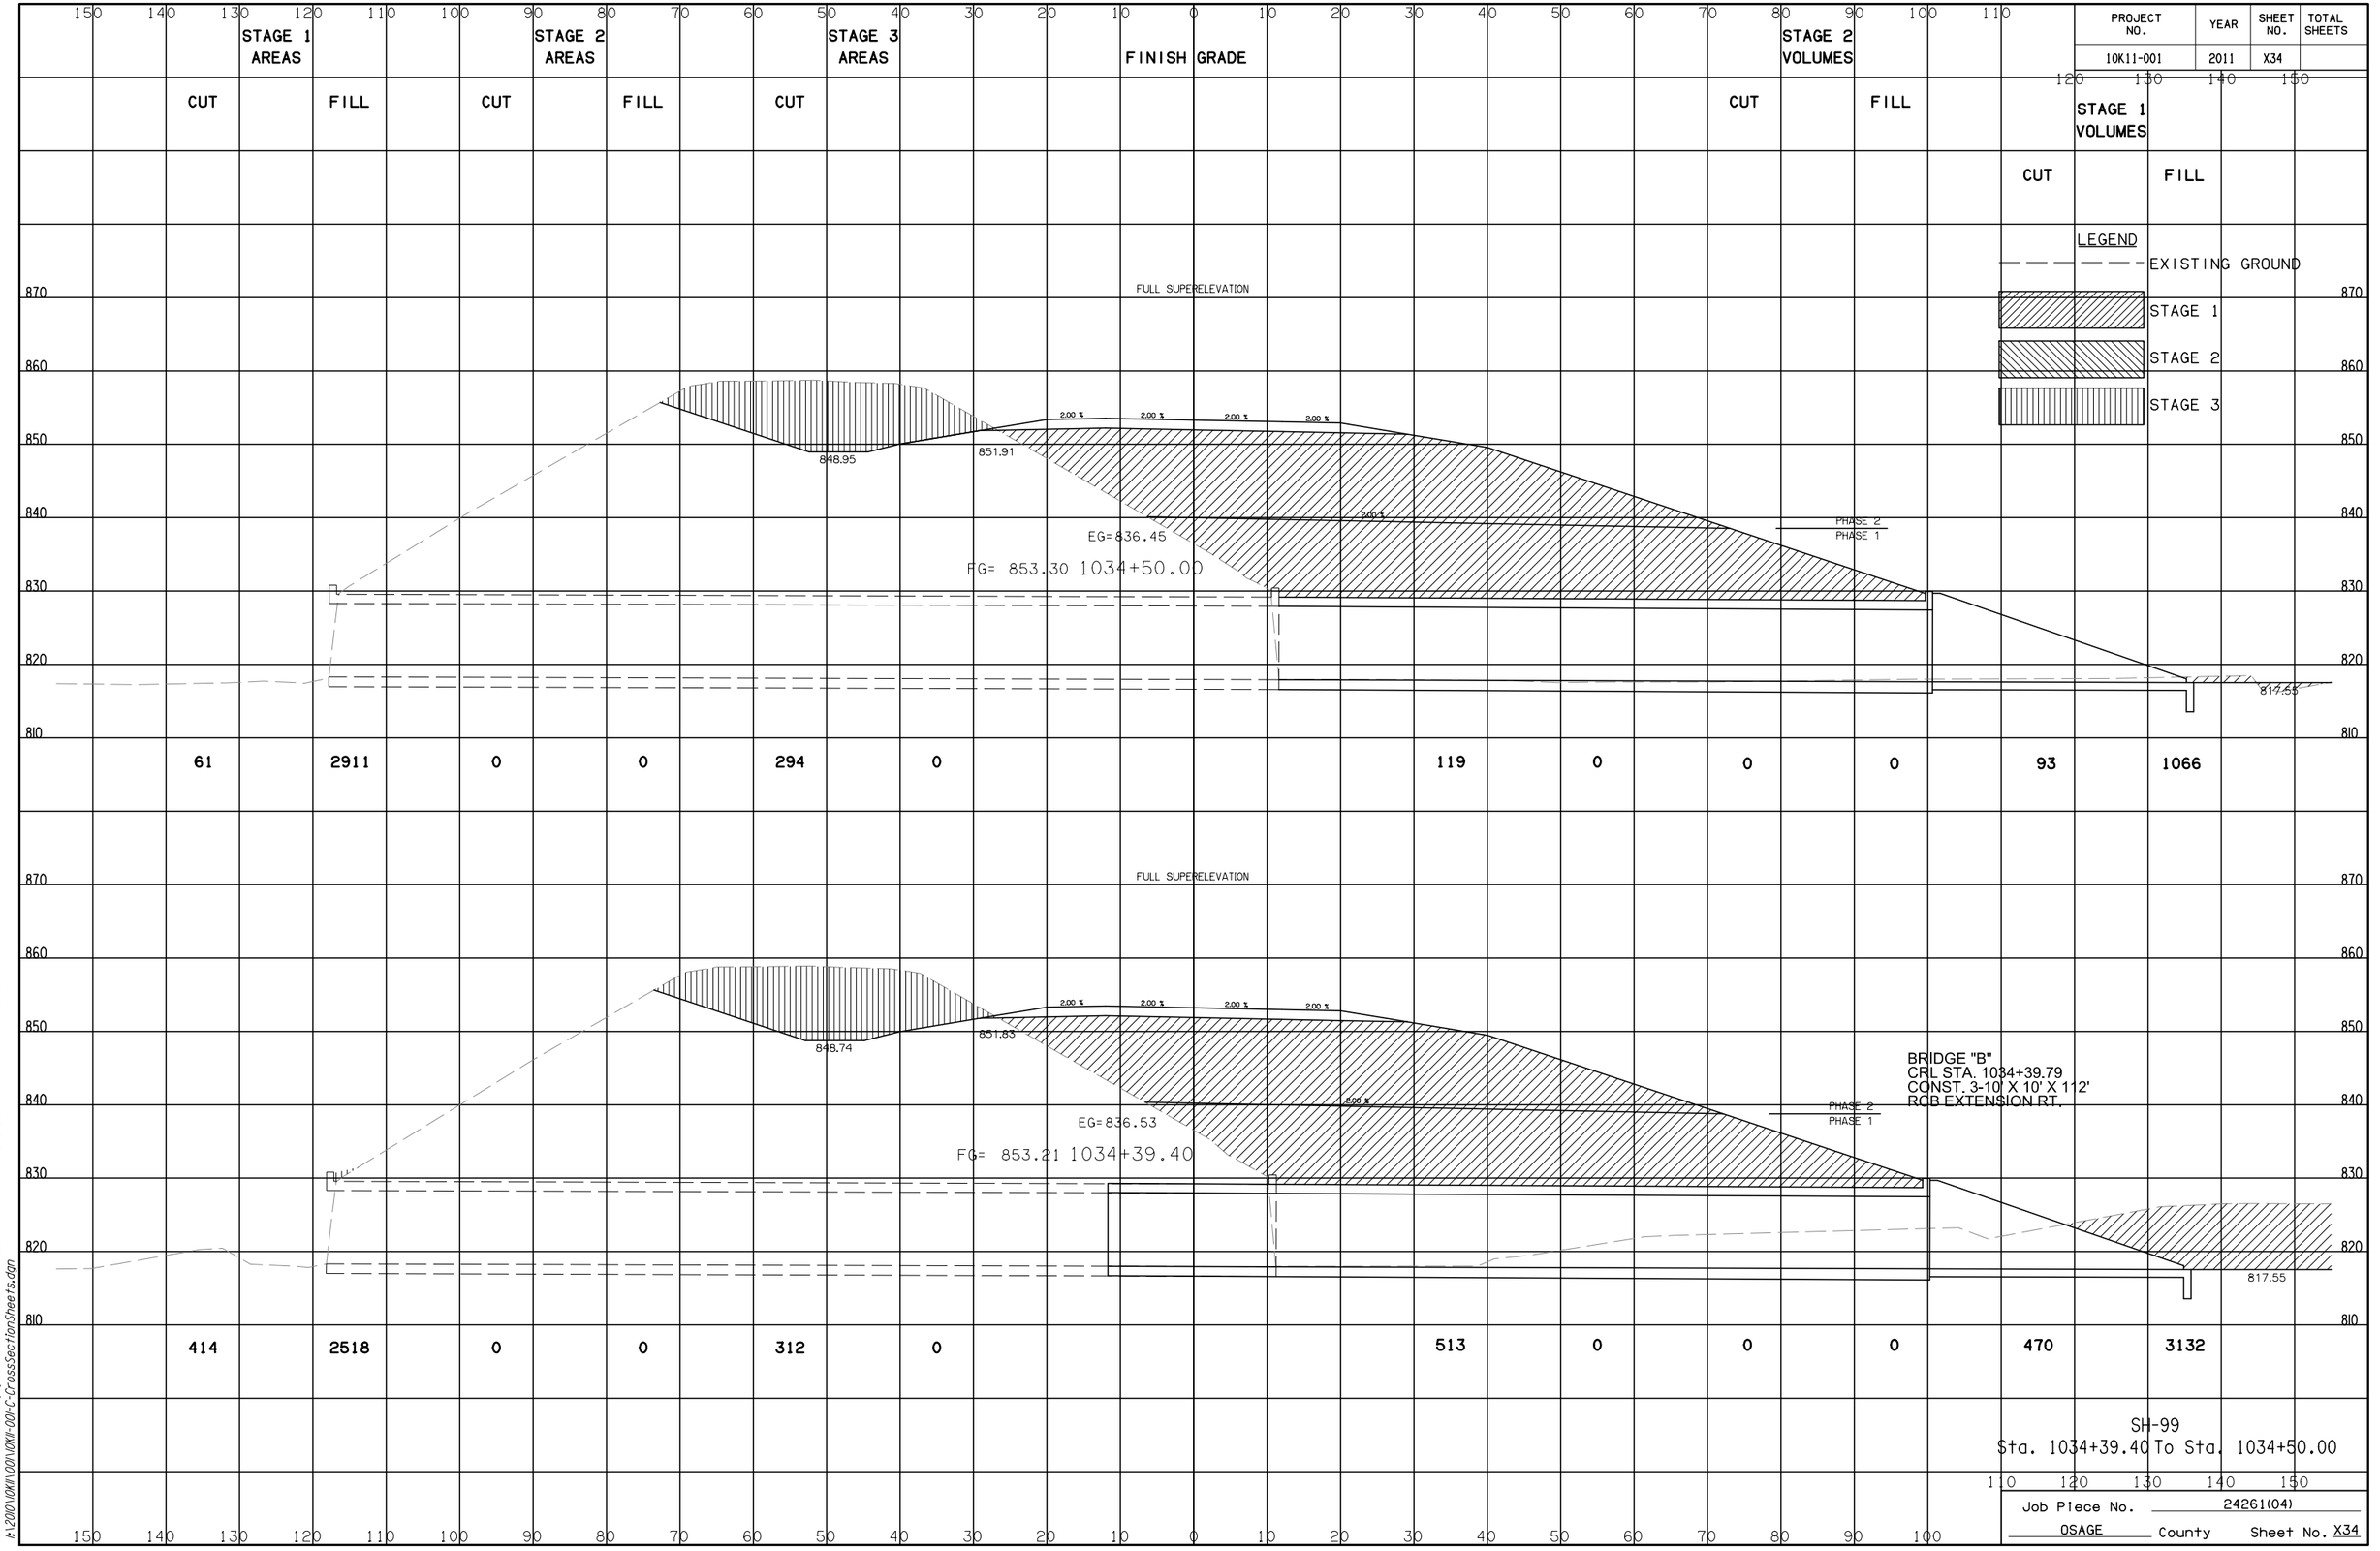

STAGE 1 AREAS		STAGE 2 AREAS		STAGE 3 AREAS		FINISH GRADE	STAGE 2 VOLUMES		STAGE 1 VOLUMES	
CUT	FILL	CUT	FILL	CUT	FILL		CUT	FILL	CUT	FILL
414	2518	0	0	312	0	513	0	0	470	3132

SH-99
Sta. 1034+39.40 To Sta. 1034+50.00

Job Piece No. 24261(04)
OSAGE County Sheet No. X34

DSNR: XXX PLOTTED BY: joyde.dzierbCALE: 1:20
6/9/2017 10:47:44 AM
I:\2001\OKW\001\OKW-001-C-CrossSectionSheets.dgn