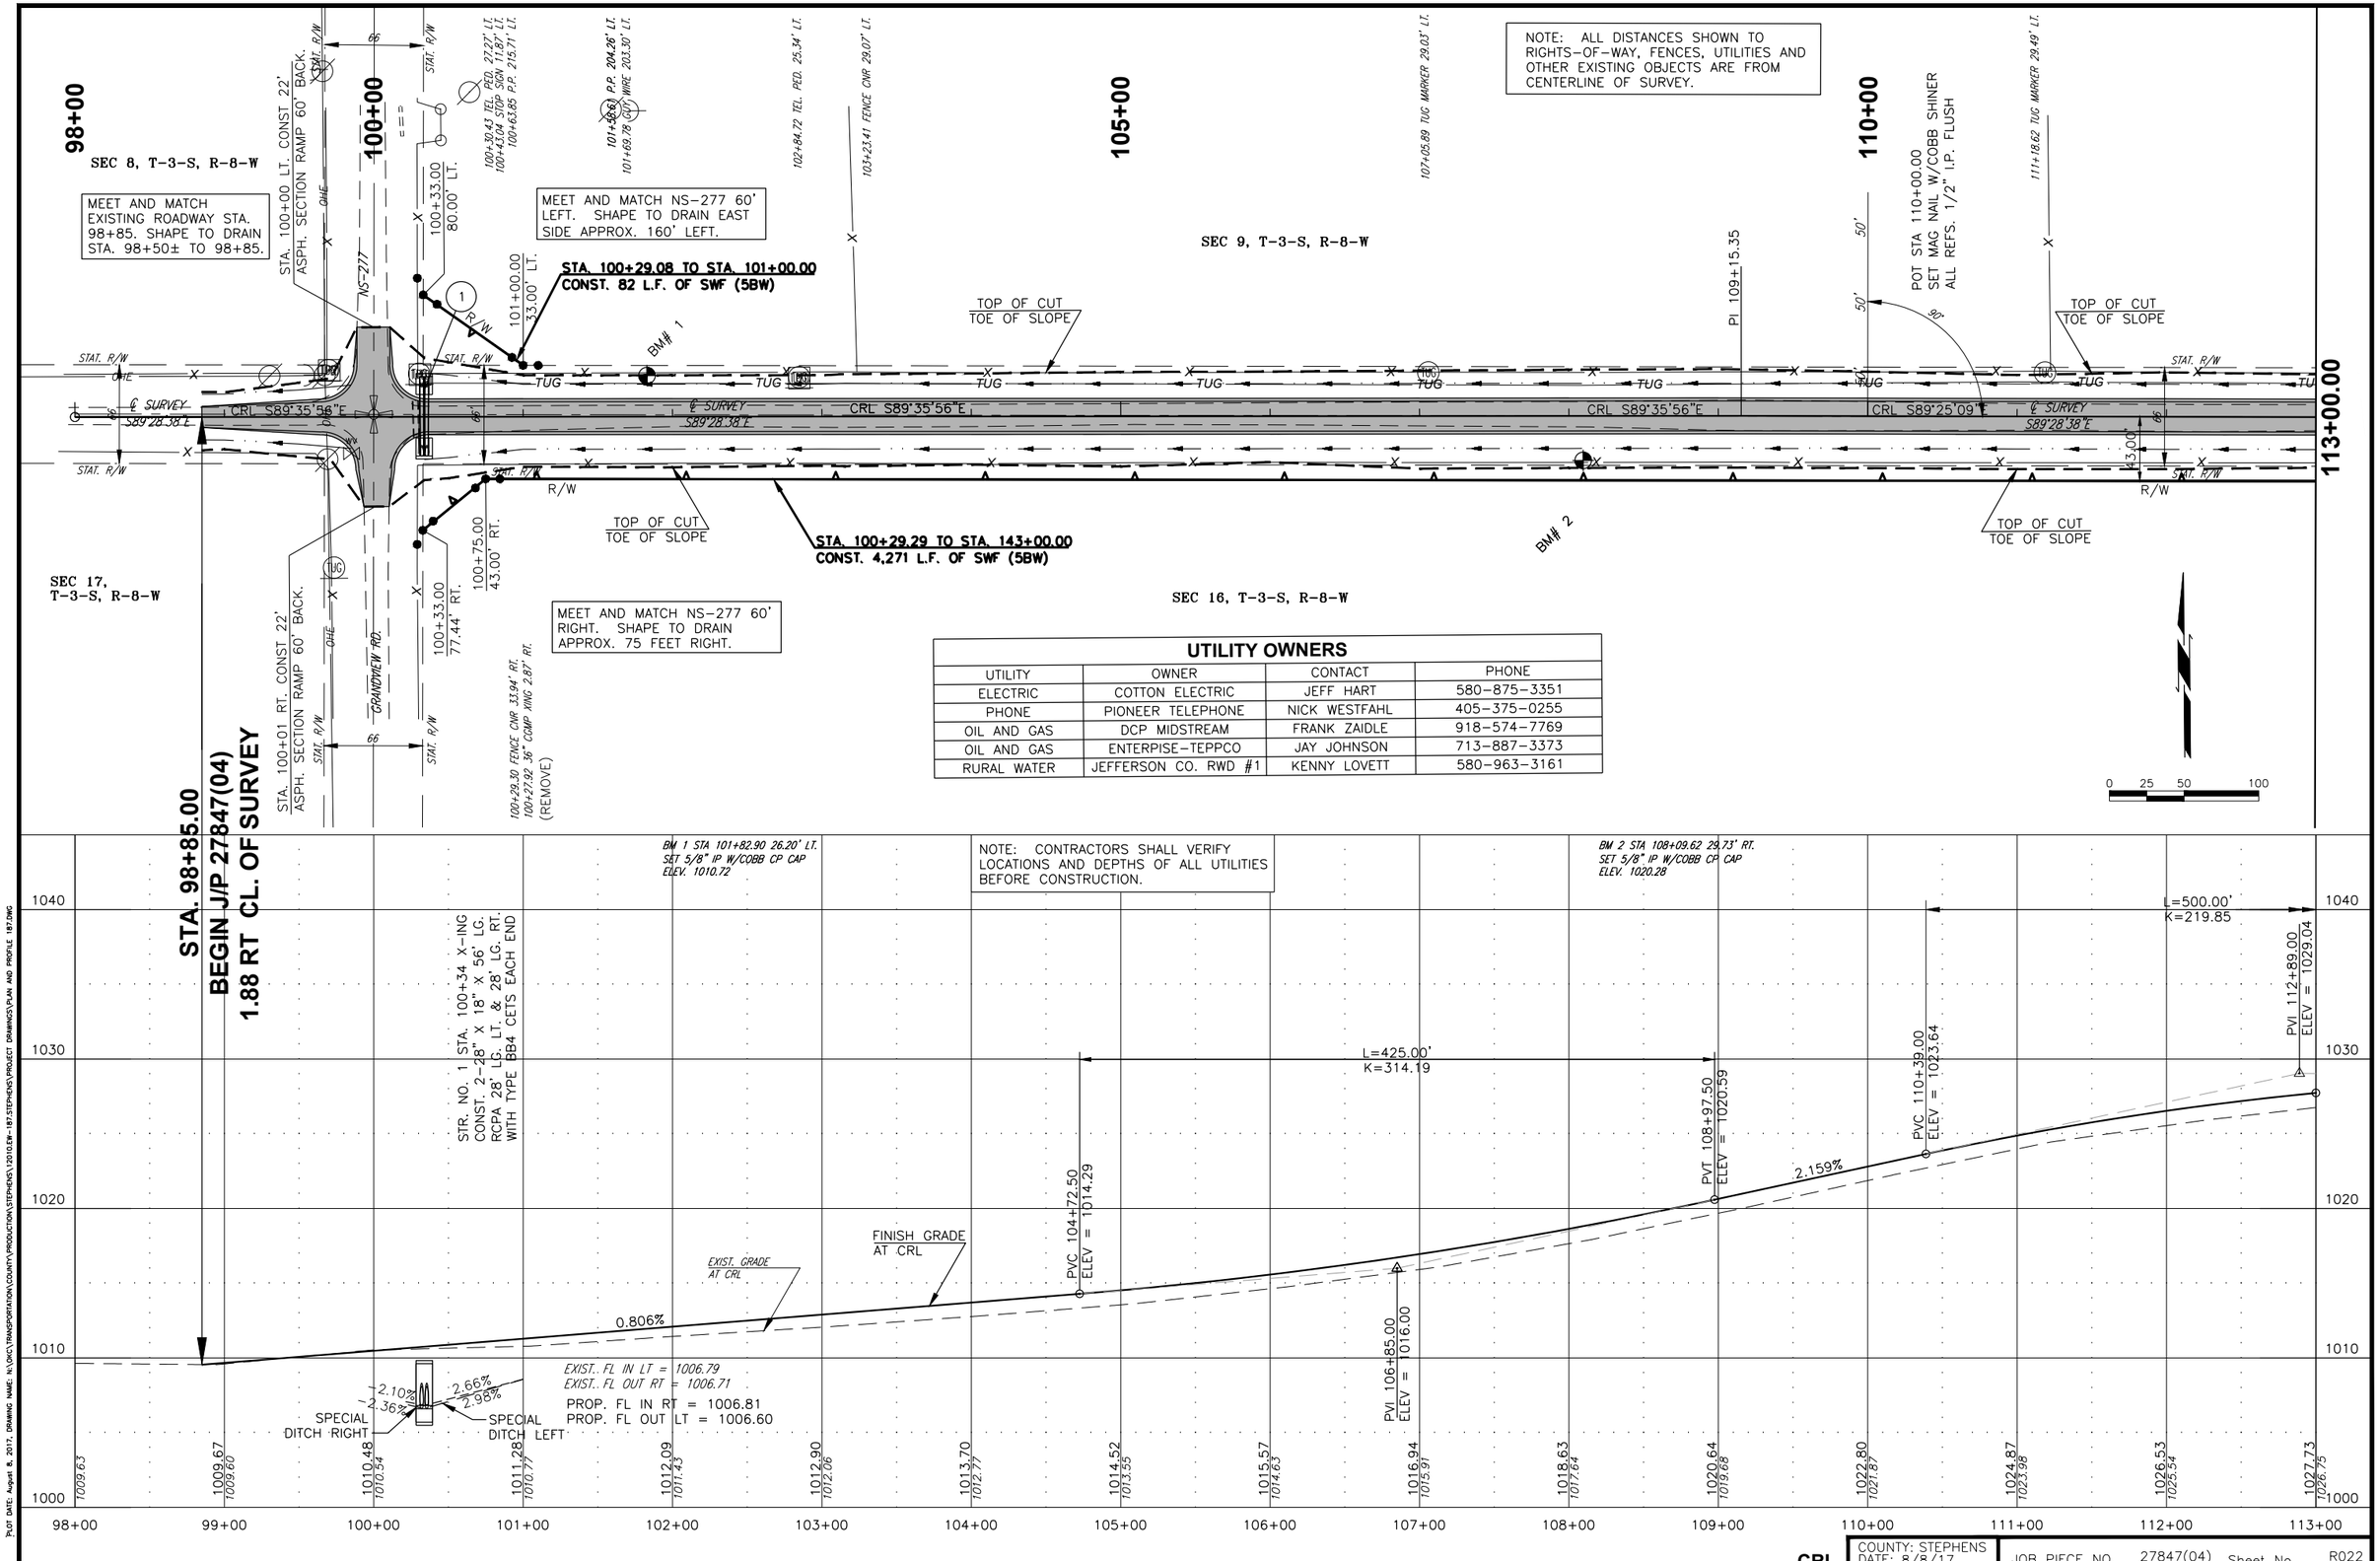

UTILITY OWNERS

UTILITY	OWNER	CONTACT	PHONE
ELECTRIC	COTTON ELECTRIC	JEFF HART	580-875-3351
PHONE	PIONEER TELEPHONE	NICK WESTFAHL	405-375-0255
OIL AND GAS	DCP MIDSTREAM	FRANK ZAIDLE	918-574-7769
OIL AND GAS	ENTERPISE-TEPPCO	JAY JOHNSON	713-887-3373
RURAL WATER	JEFFERSON CO. RWD #1	KENNY LOVETT	580-963-3161

CRL

COUNTY: STEPHENS
DATE: 8/8/17

JOB PIECE NO. 27847(04) Sheet No. R022

PLOT DATE: August 8, 2017, DRAWING NAME: N:\OKC\TRANSPORTATION\COUNTY\PRODUCTION\STEPHENS\12010.EW-187.STEPHENS\PROJECT DRAWINGS\PLAN AND PROFILE 187.DWG