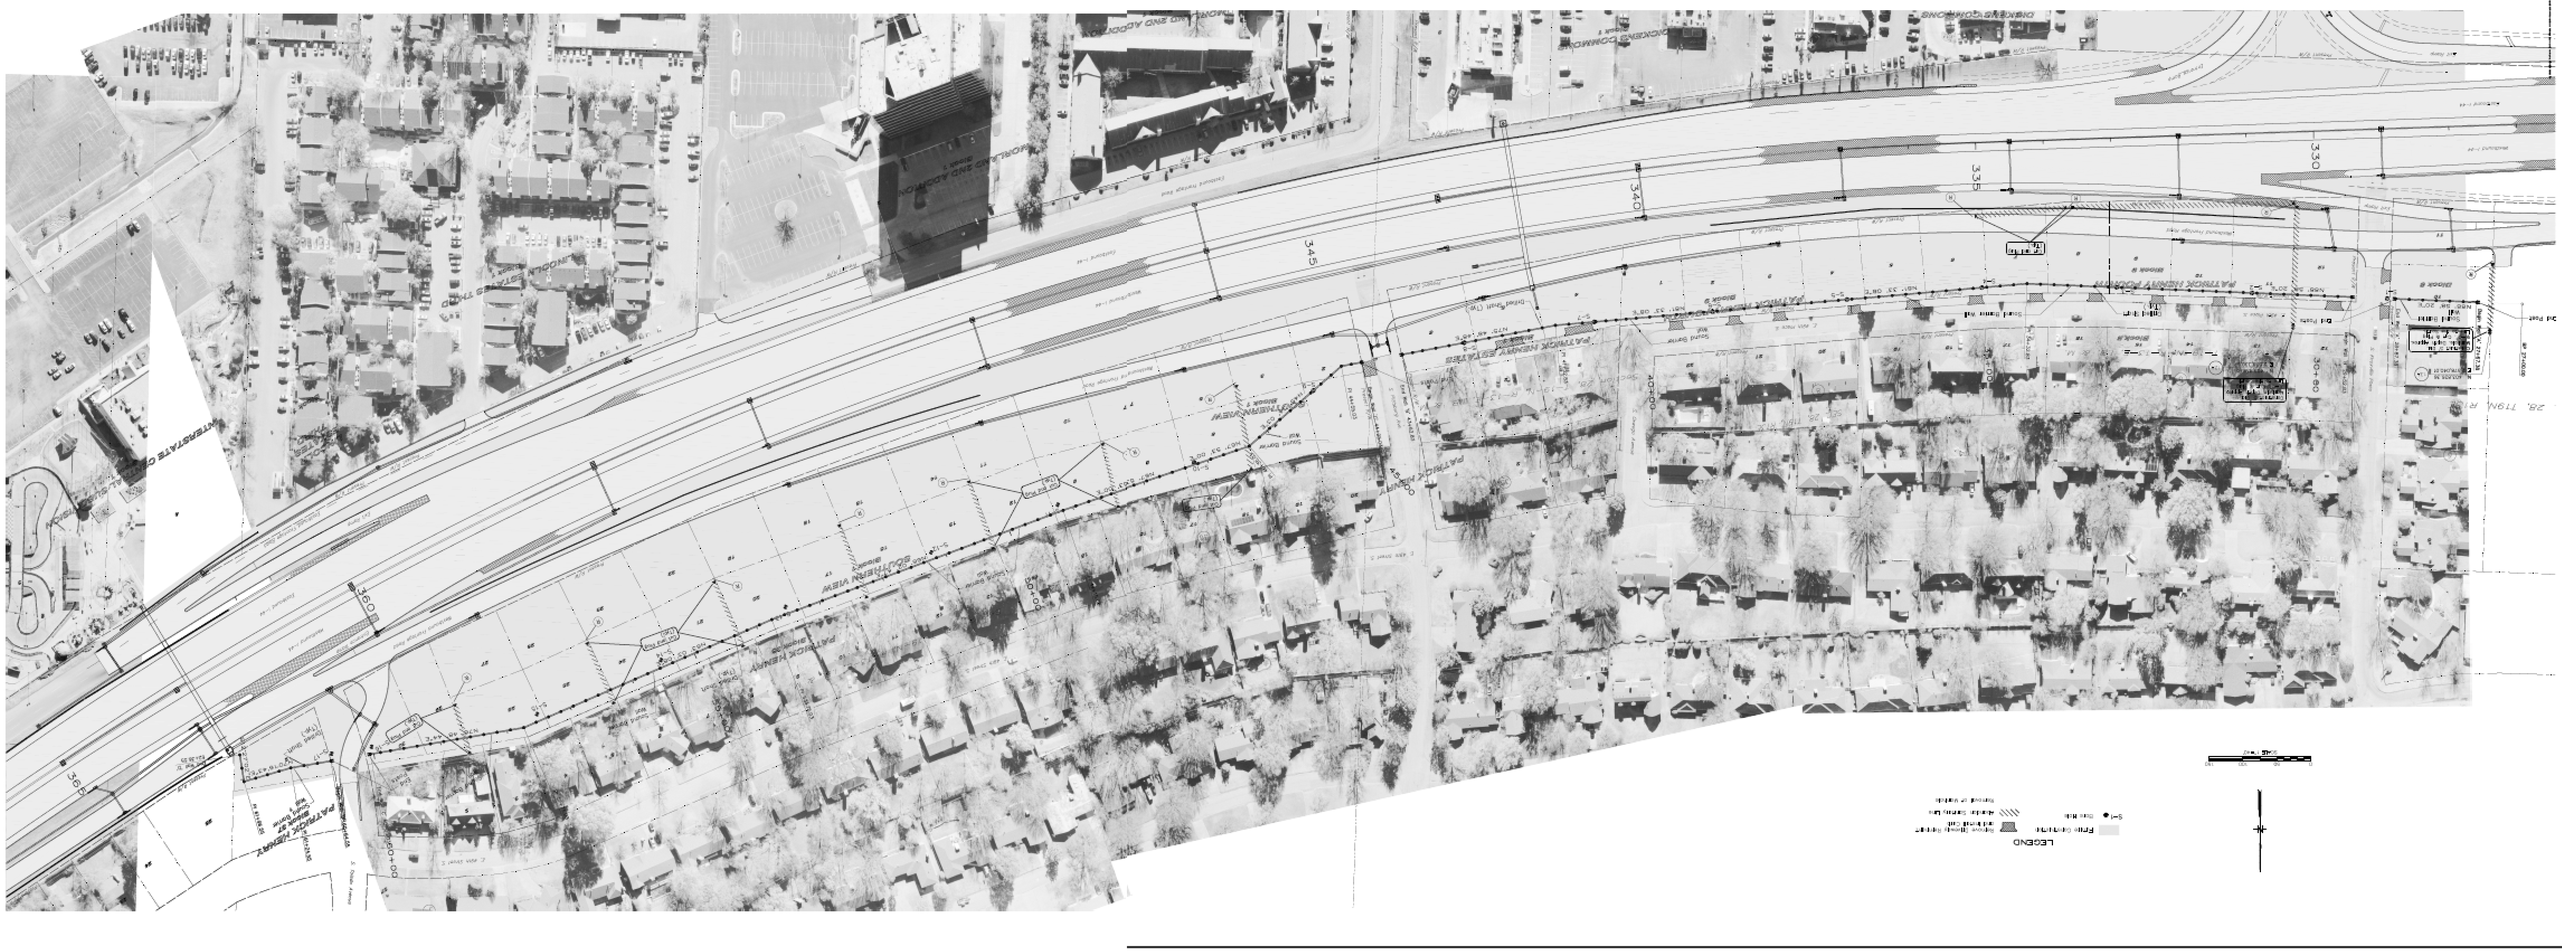
PATTISON AVENUE
SOUTHERN VIEW
PATTISON AVENUE SERVICE ROAD
345
340
335
330
360
355
LEGEND