FORWARD

5A-S4

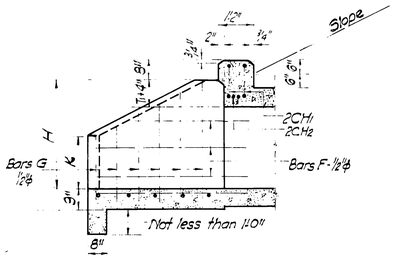

SECTION THRU APRON

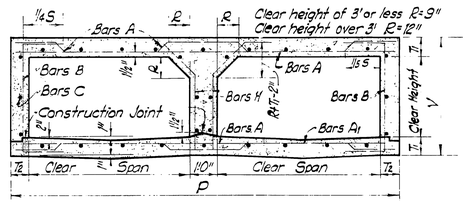

CROSS SECTION OF BARREL

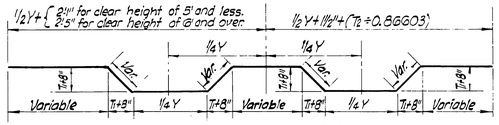

BENDING FOR BARS CH1

BENDING FOR BARS A1

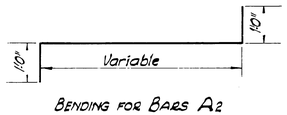

BENDING FOR BARS A2

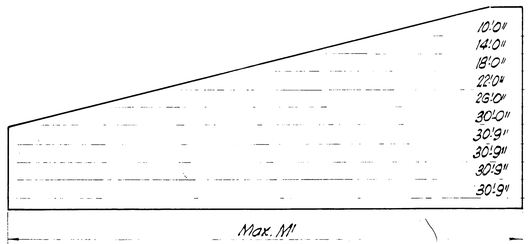

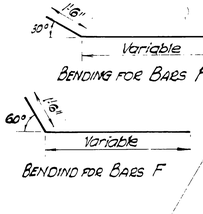

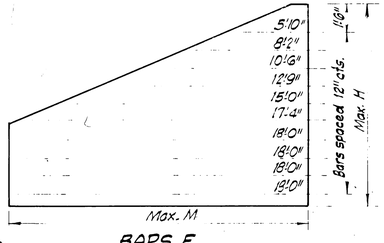

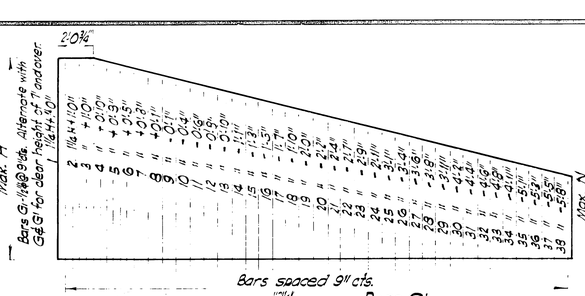

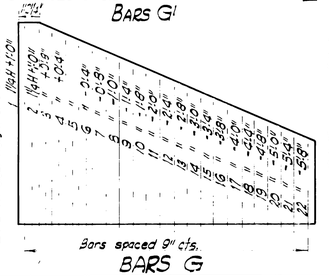

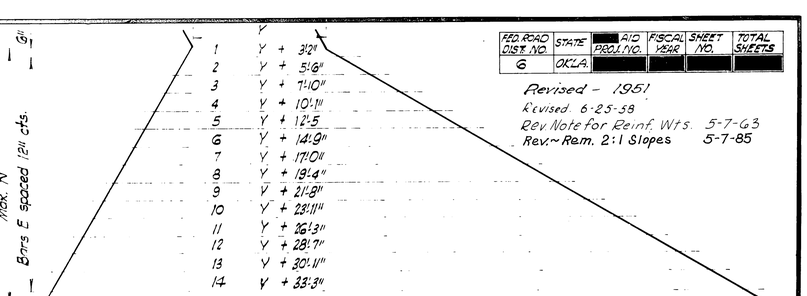

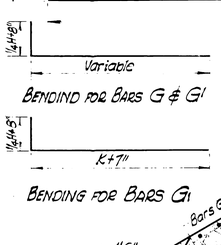

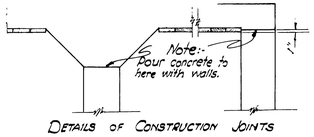

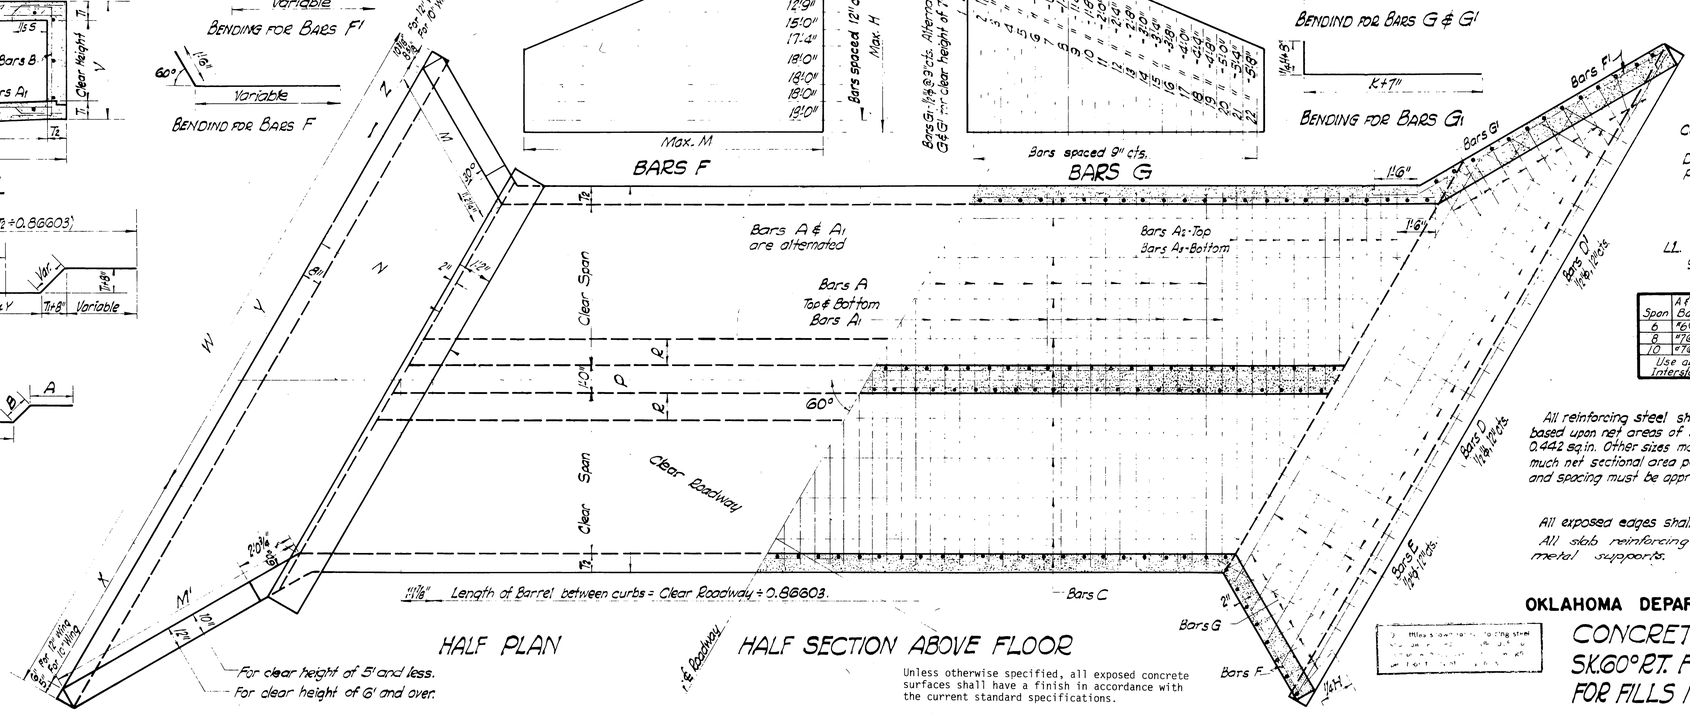
1'-6"
Bars F'
Bars G'
Bars A & A1 are alternated
Bars A2-Top
Bars A3-Bottom
Bars A
Top & Bottom
Bars A1
Clear Span
Clear Span
Clear Roadway
60°
Bars G
Bars F
Bars C
Bars E
Bars D'
Bars G'
Bars D
Bars G
Bars F'
Bars F
Bars E
Bars C
Bars A
Bars A1
Bars A2
Bars A3
Bars B
Bars H
Bars D
Bars D'
Bars E
Bars F
Bars F'
Bars G
Bars G'
Bars G
Bars H
Bars B
Bars A
Bars A1
Bars A2
Bars A3
Bars C
Bars E
Bars F
Bars G